
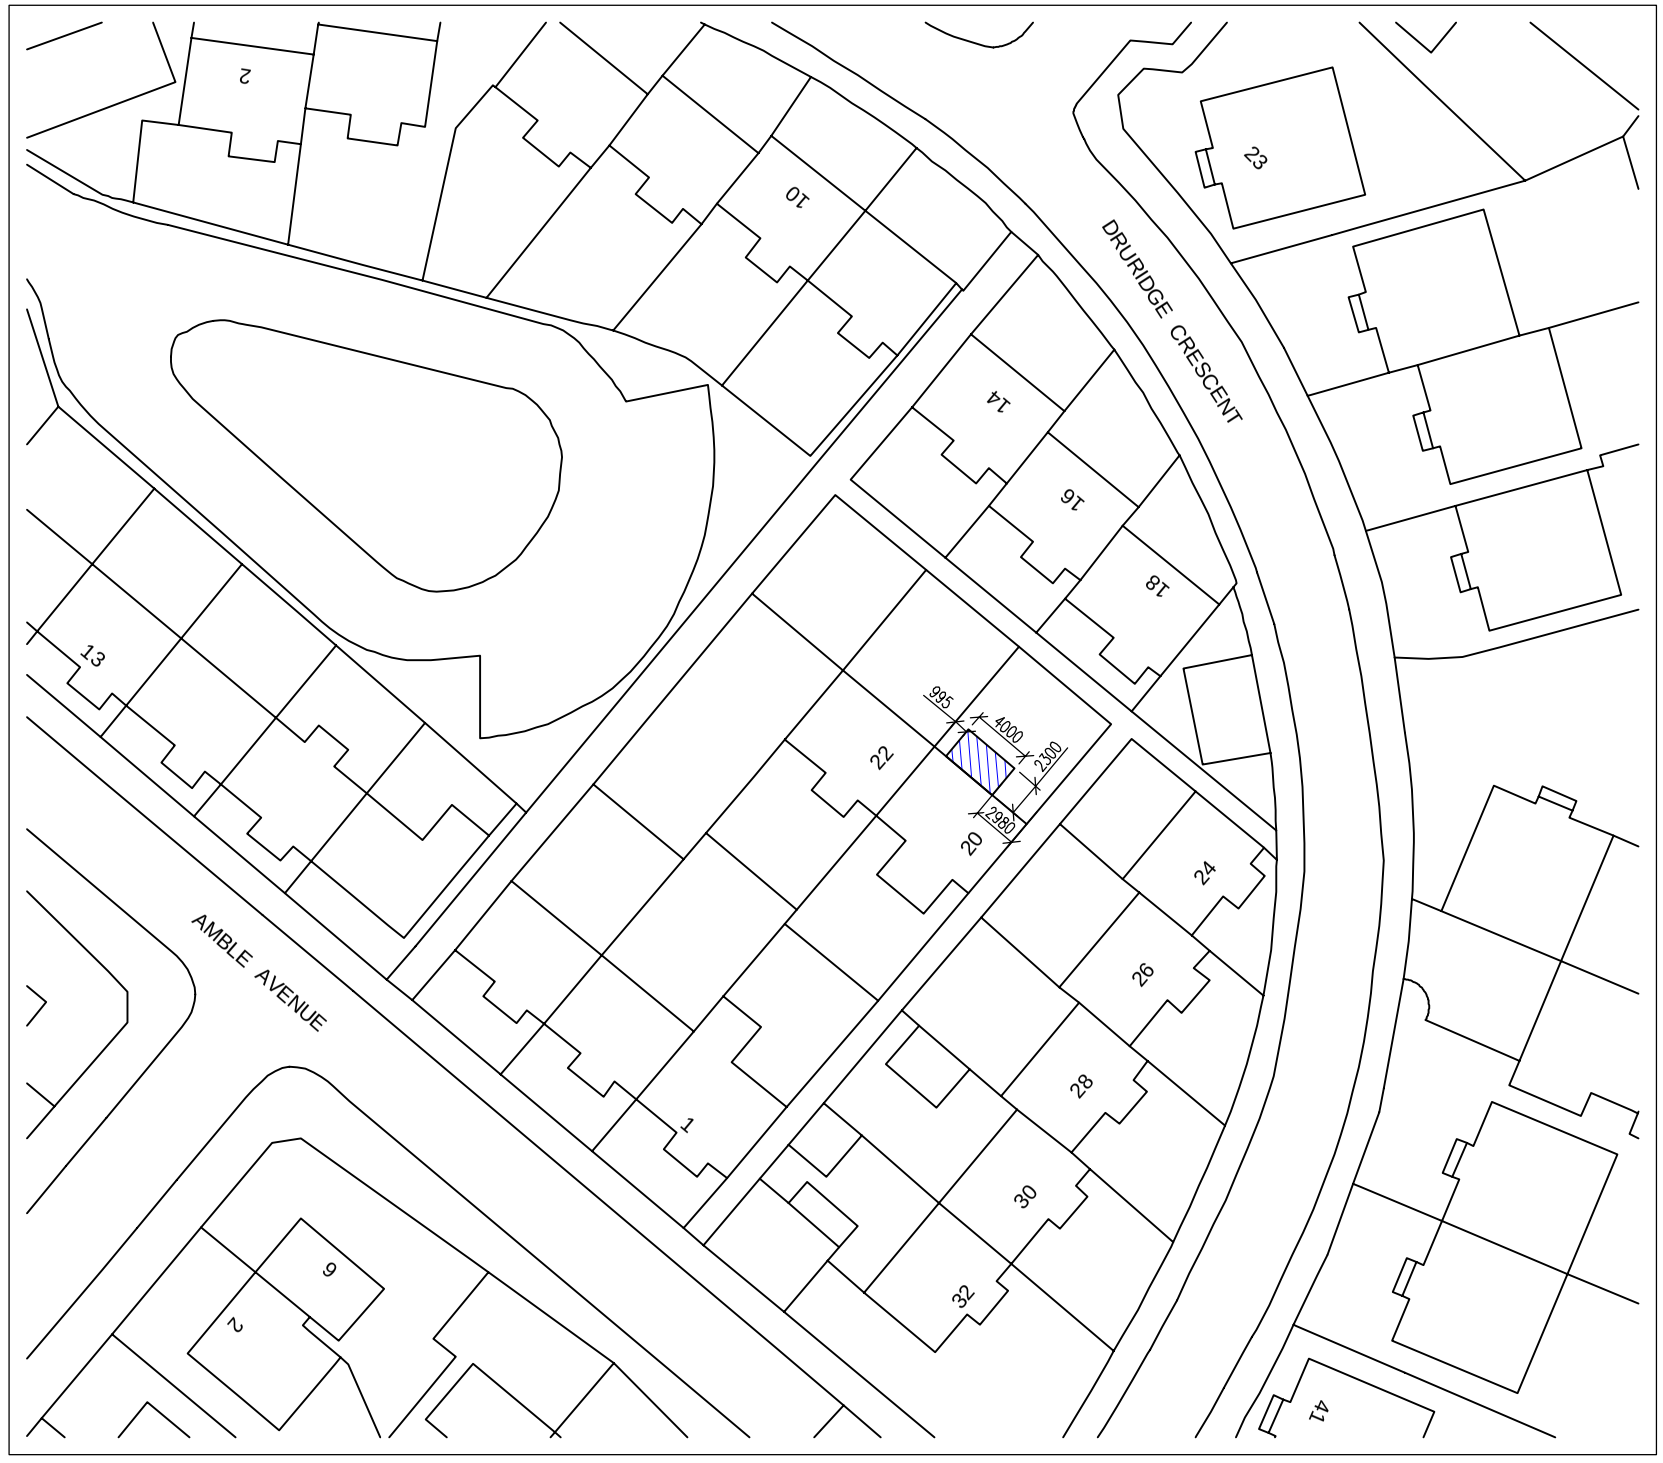


BLOCK PLAN
scale 1:500

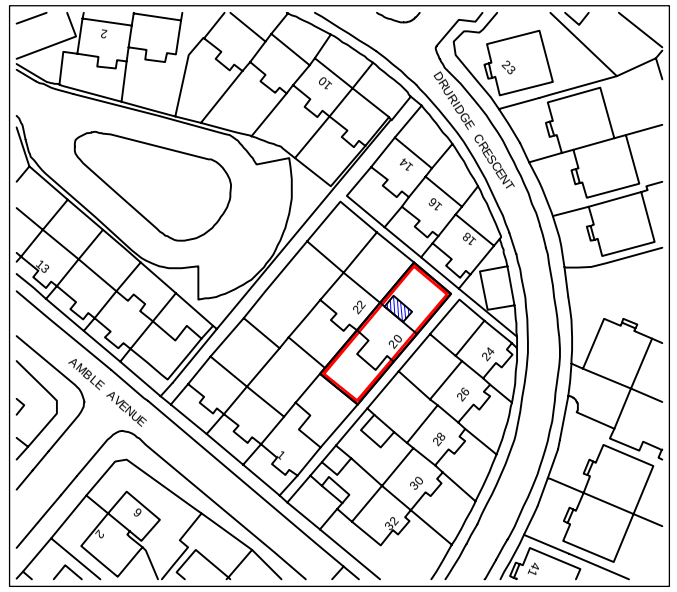

LOCATION PLAN
scale 1:1250

N

0 5 25 10 50 20 75 30 100 40 125m 1:1250 50m 1:500

drawnplans.co.uk

Project:

New Porch to Front.

For:

Therese Bull
20 Druridge Crescent
South Shields
Tyne And Wear
NE34 7TQ

Scale:	Dwg. no:	Ref. no
1:1250,1:500	Sheet 3	A0(
Drawn by:	Date Drawn:	
I.M.	19-October-2021	

For Drawings Tel: 0800 7836790

E-mail :- drawnplansco@aol.com