


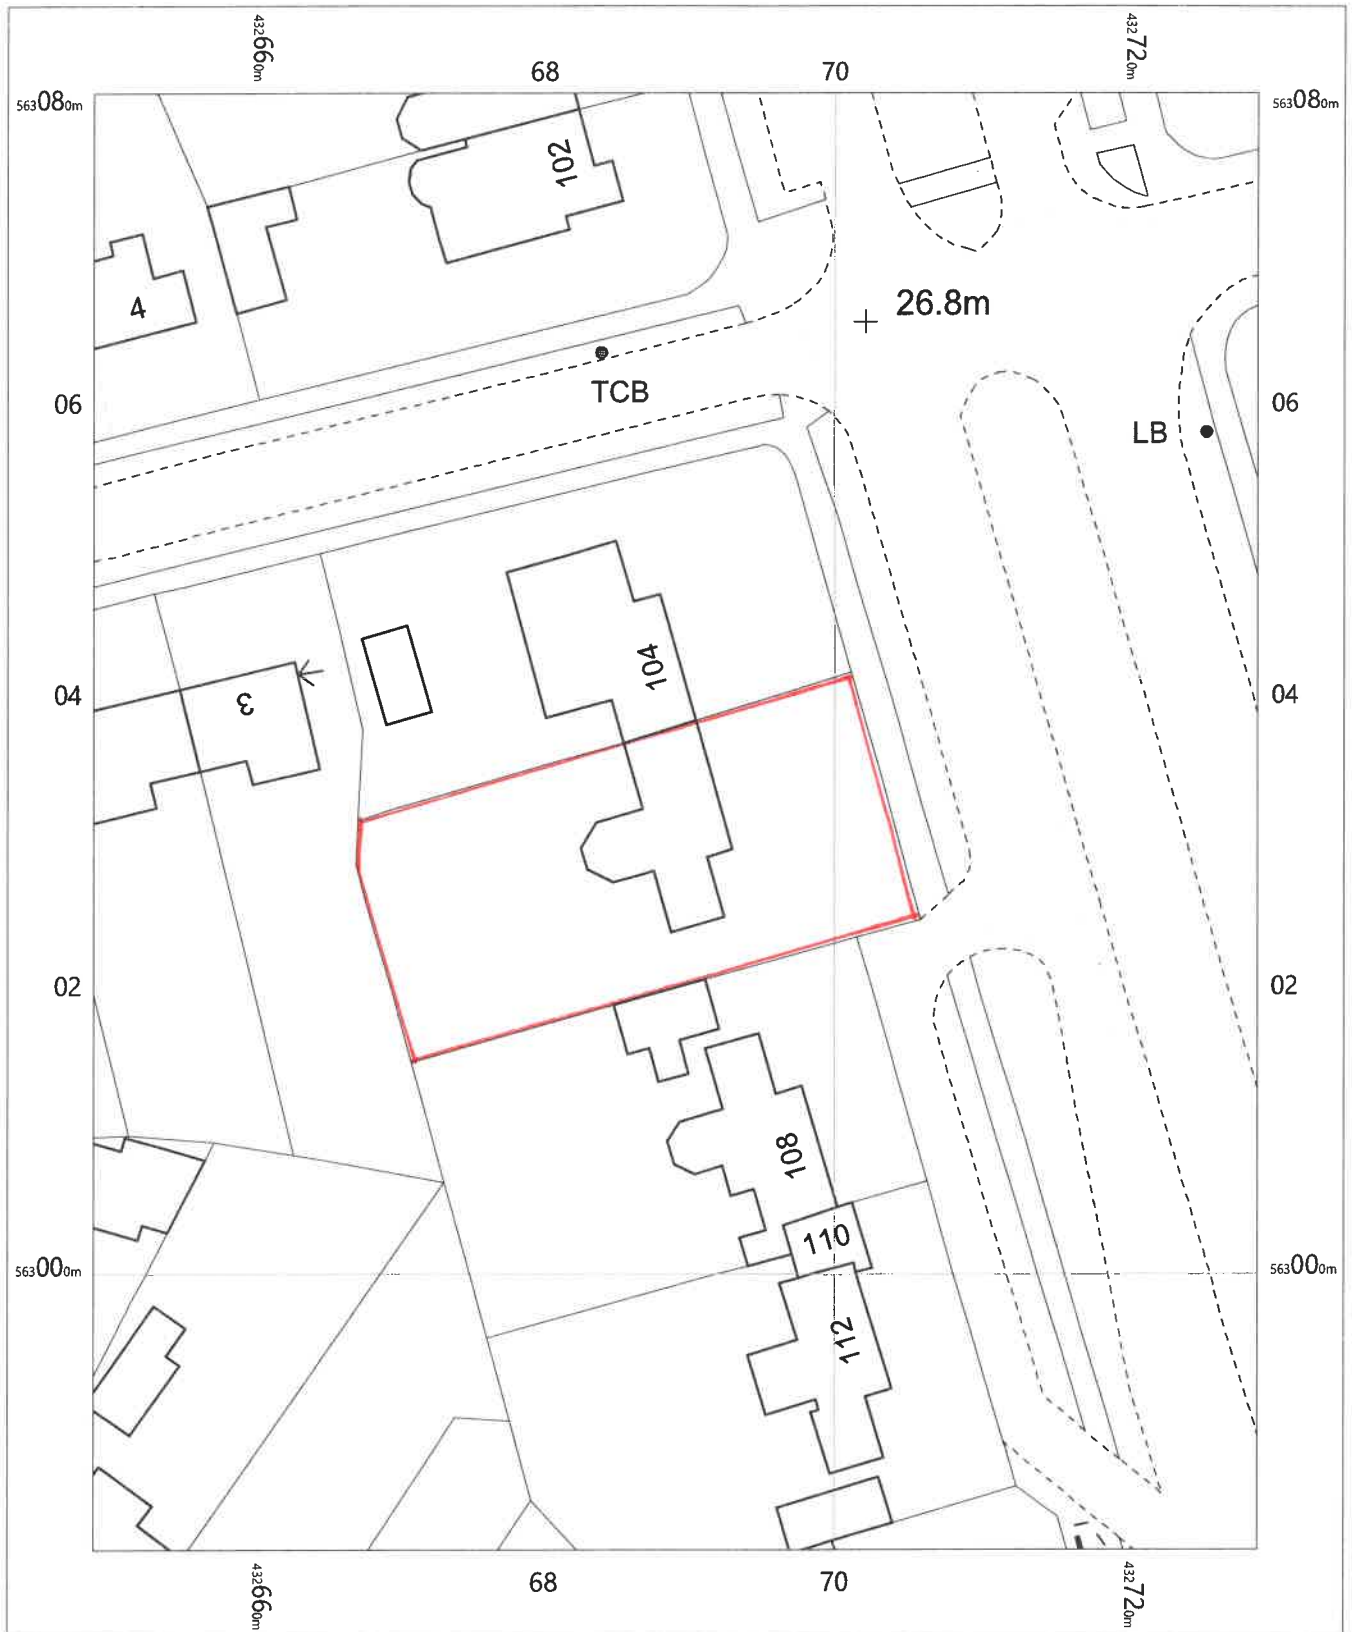

EXISTING SITE
LAYOUT

106 York Avenue
Jarrow
South Tyneside
NE32 5XZ

OS MasterMap 1250/2500/10000 scale
Saturday, July 31, 2021, ID: M4P-00980703
Above and Beyond Adventure Ltd

1:500 scale print at A4, Centre: 432689 E, 563031 N

©Crown Copyright Ordnance Survey. Licence no. 100057546

