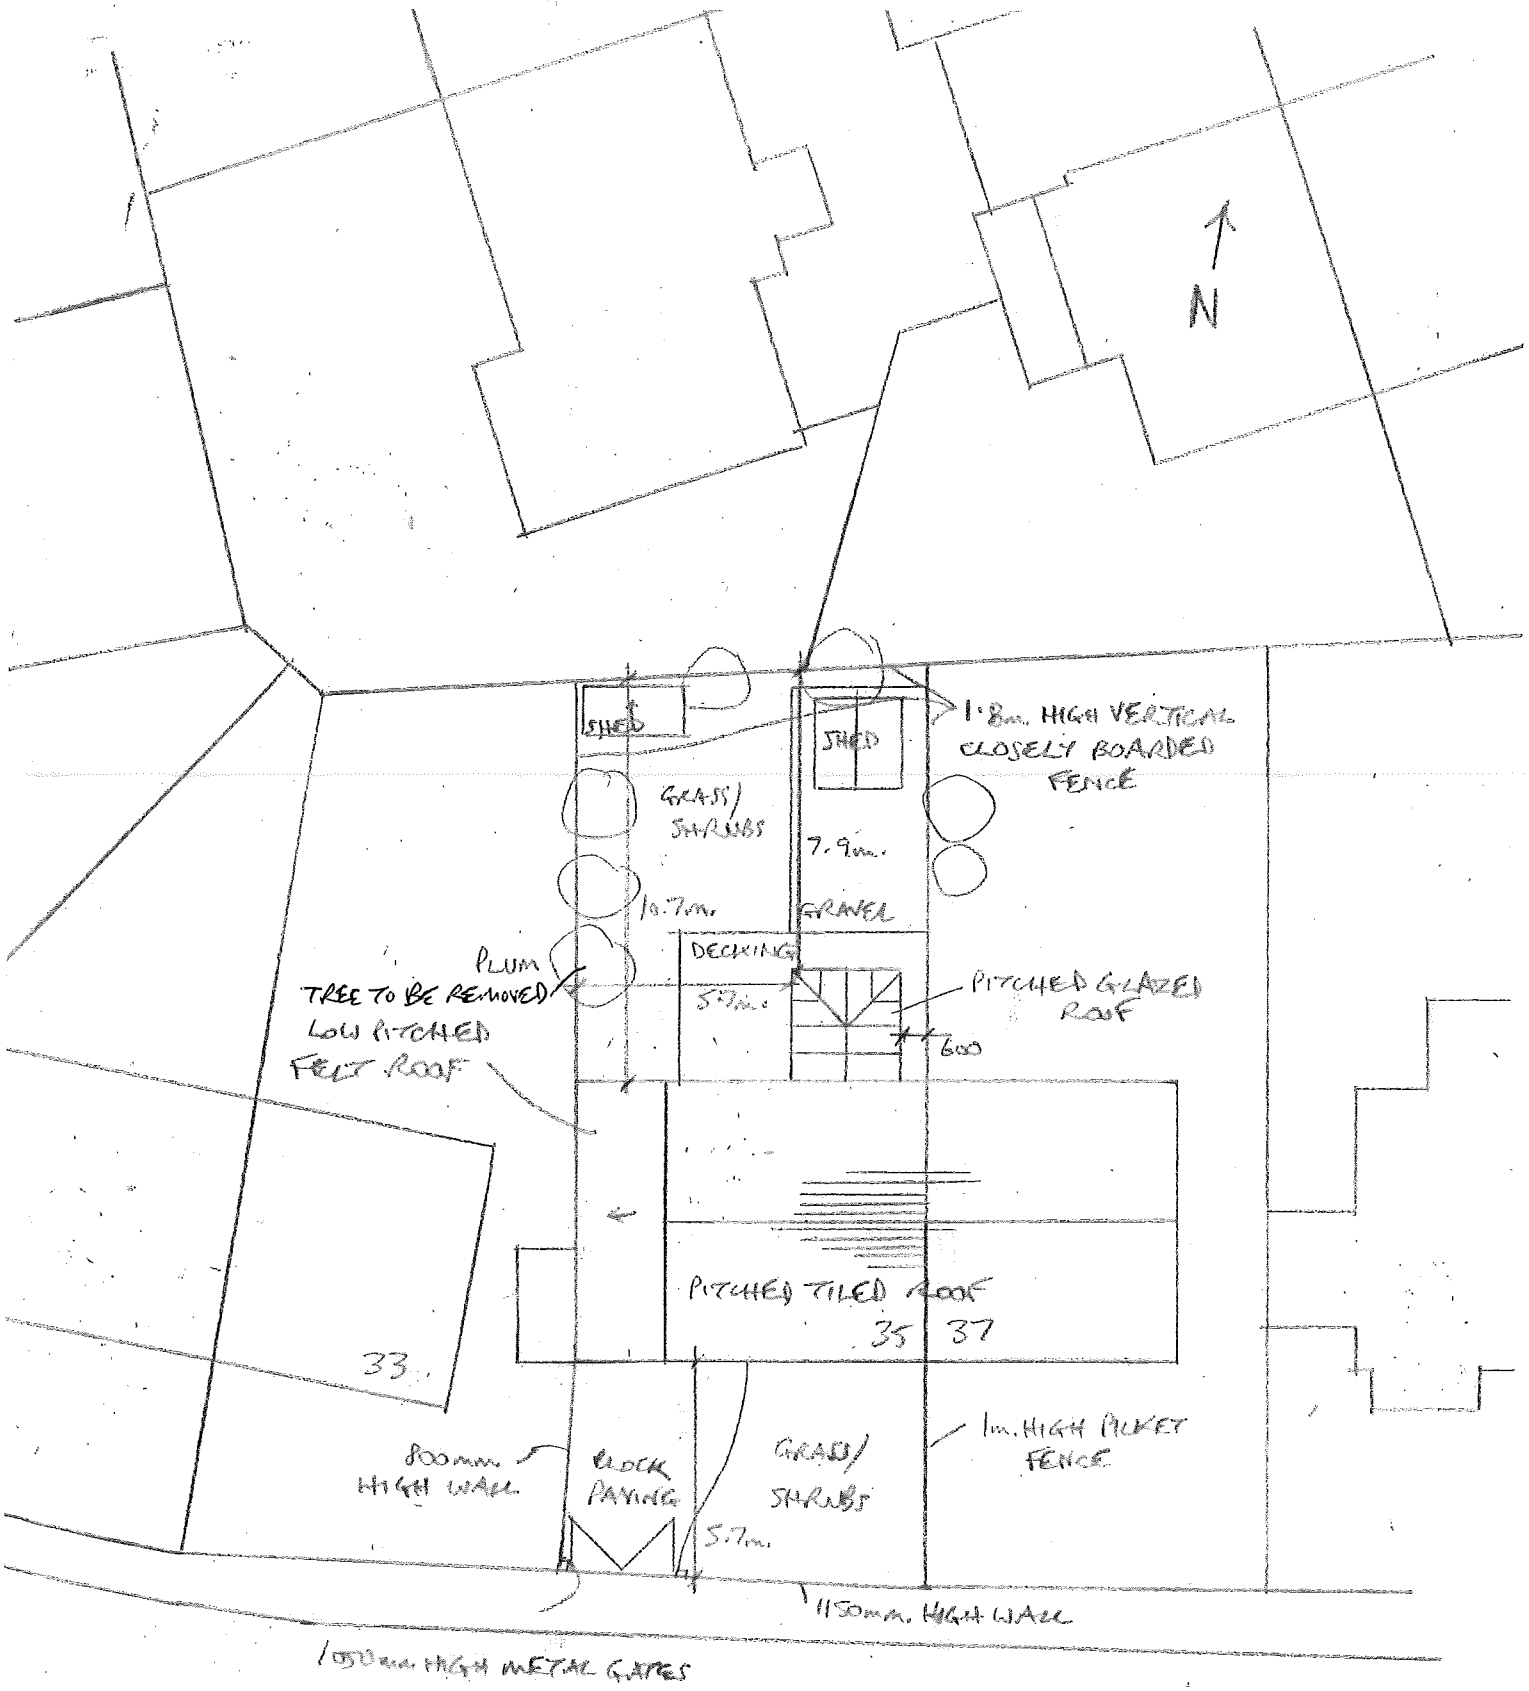


35 MORRIS CRESCENT, BOLSON COLLIERY

MORRIS CRESCENT

1:200 SITE/ROOF PLAN – EXISTING