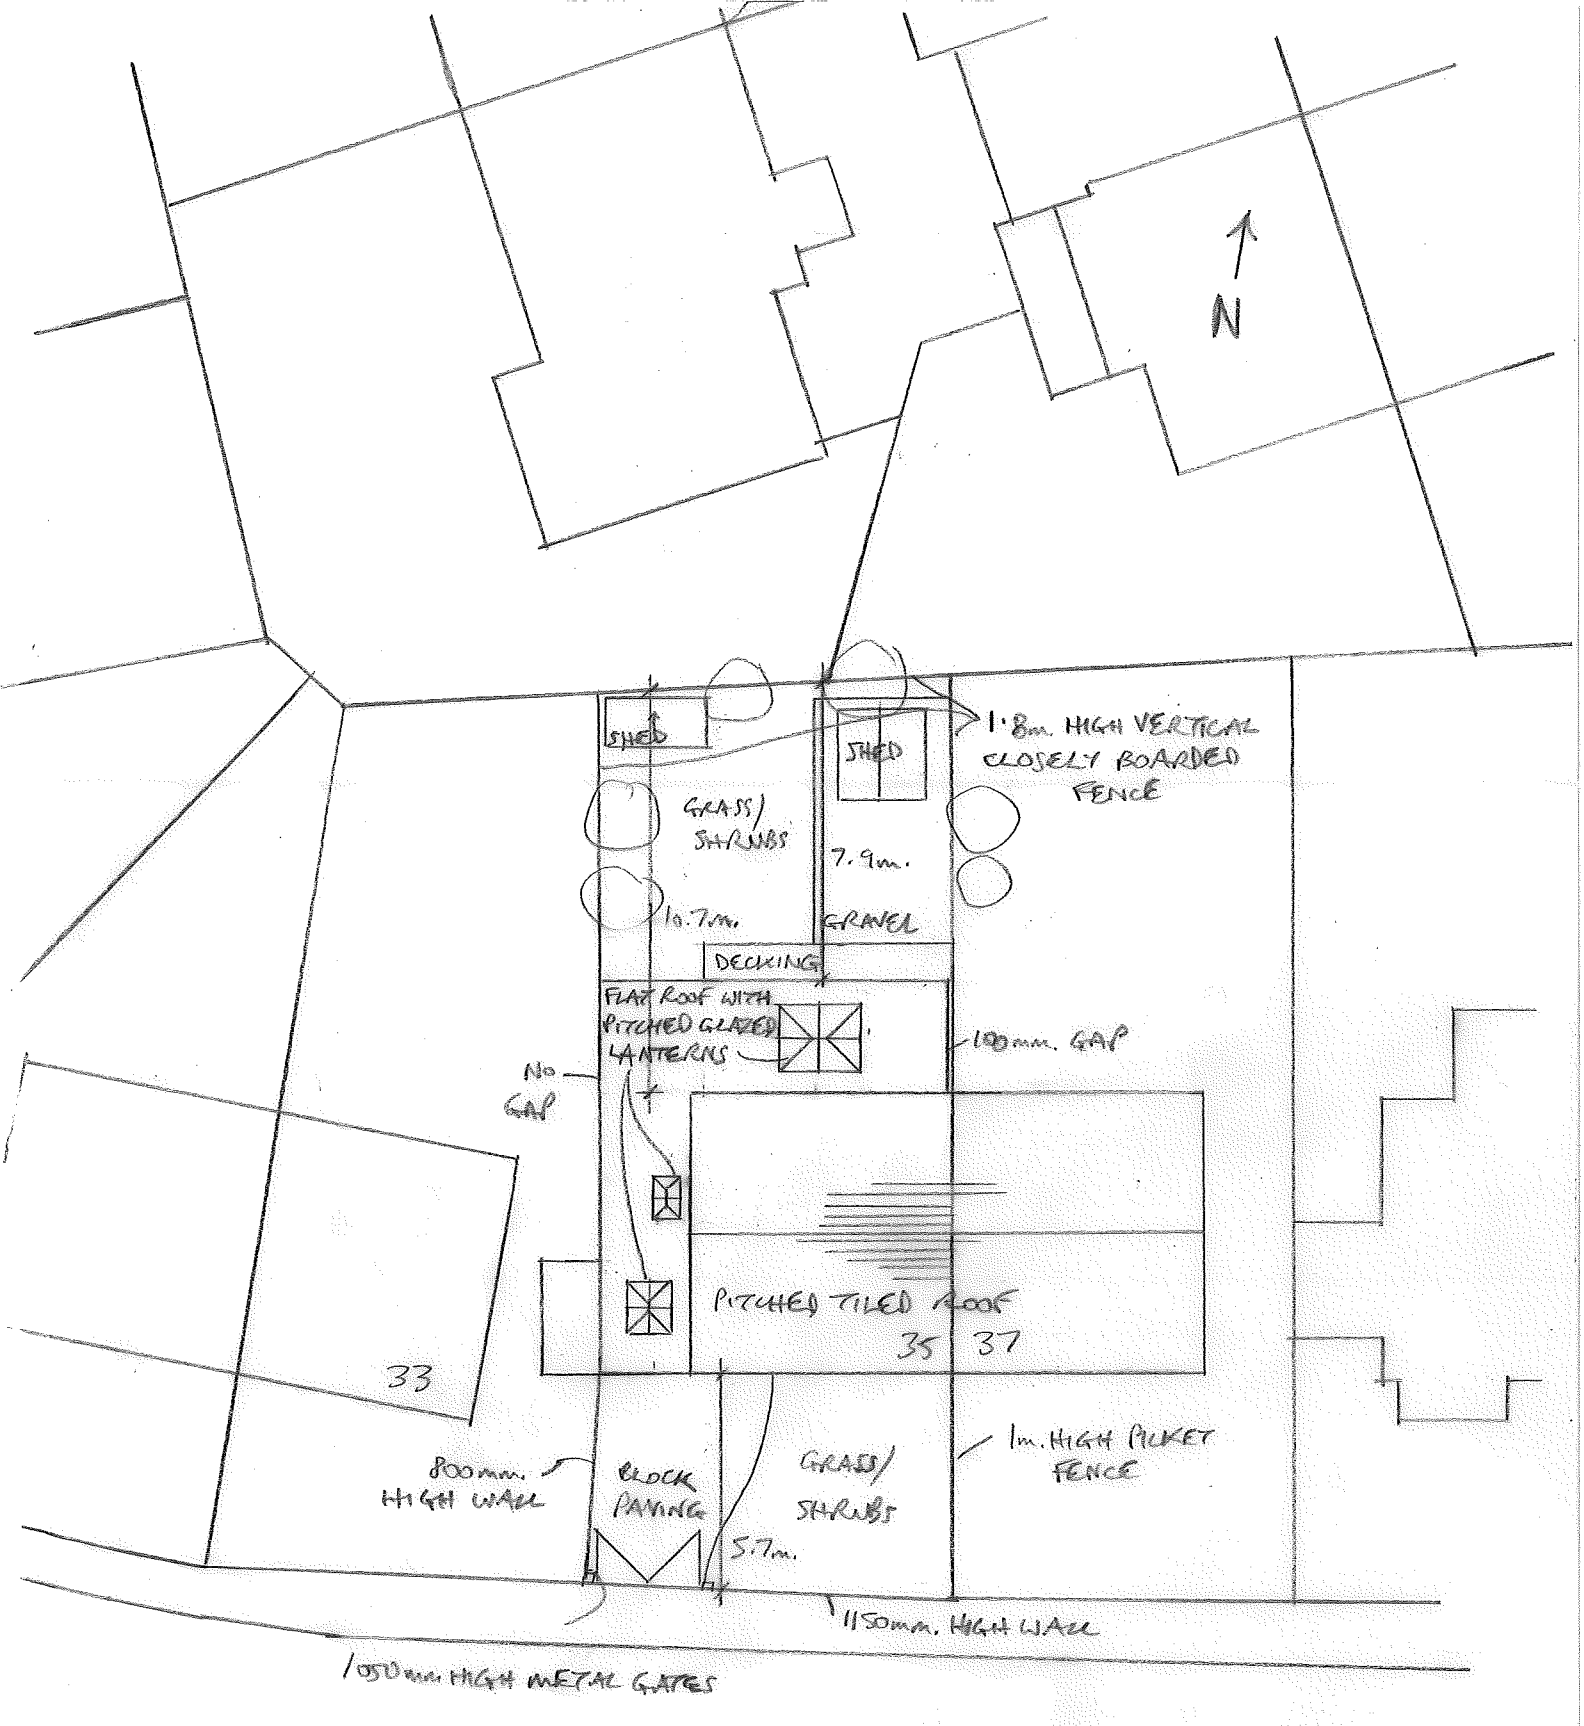


35 MORRIS CRESCENT, BOLDON COLLIERY

MORRIS CRESCENT

1:200 ~~SITE/ROOF~~ PLAN – PROPOSED