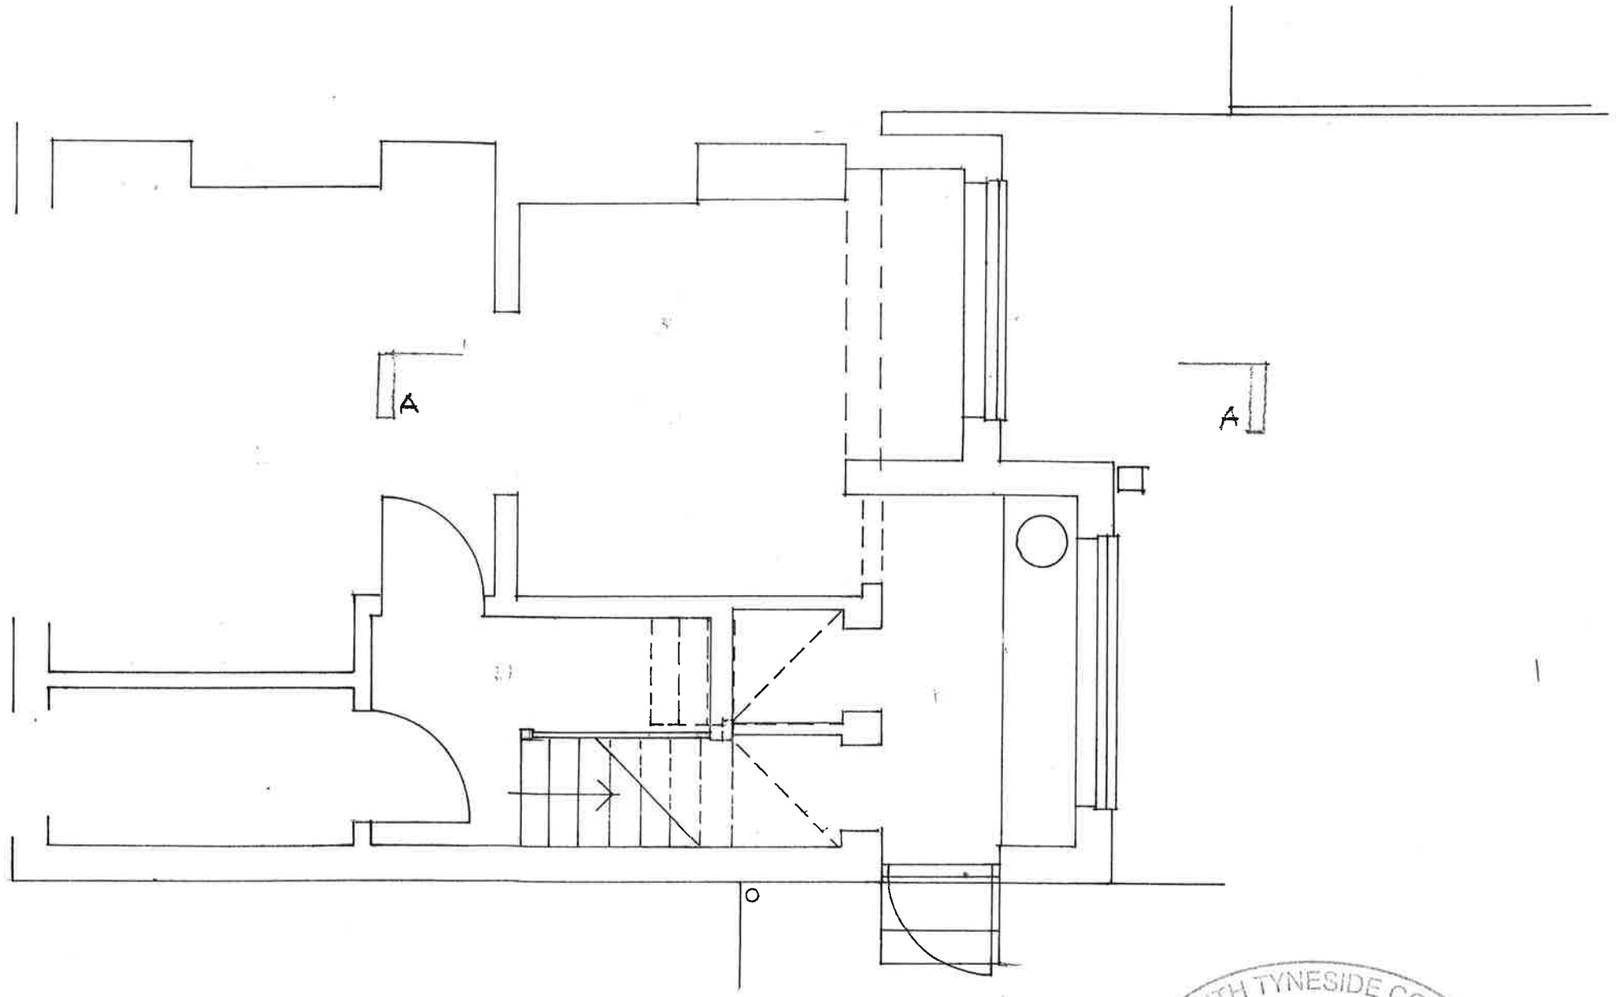


GROUND FLOOR PLAN

SOUTH TYNESIDE COUNCIL
-9 AUG 2021
PLANNING
ST 0851/21 HFUL

PROPOSED ALTERATIONS TO PROPERTY AT
11 WESTHOPE ROAD SOUTH SHIELDS NE 34 6JT

PLANS AS EXISTING **1:50**

J Martin Architect
12 Marsden Road South Shields Tyne and Wear NE34 6DF
0191 4547321 0791 731 5056