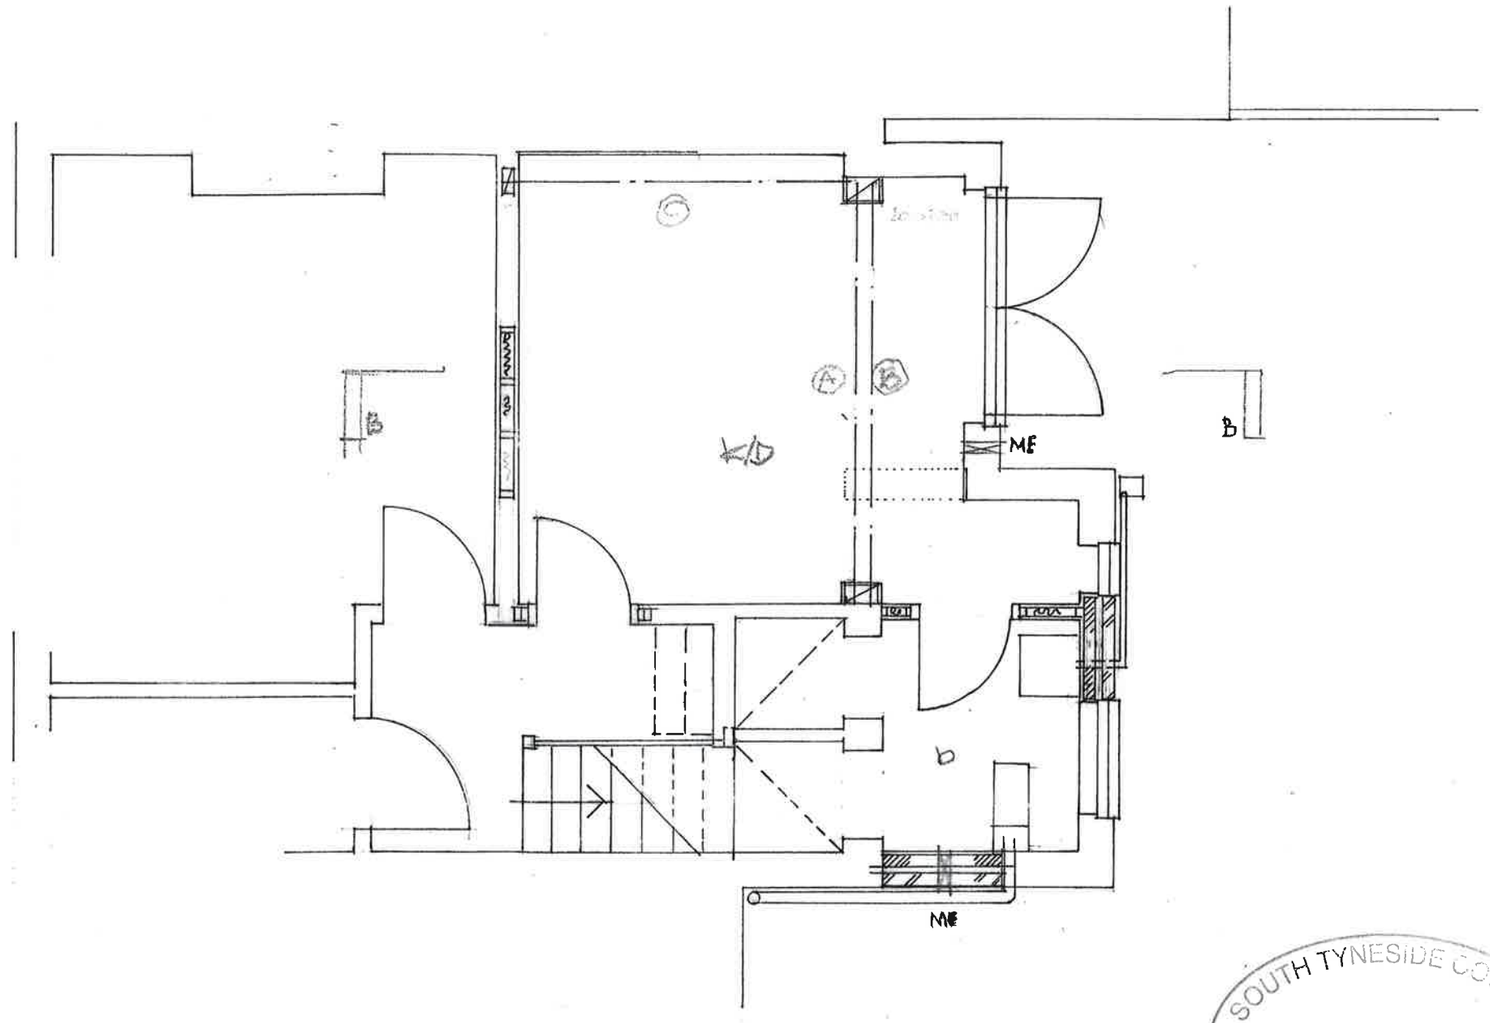



GROUND FLOOR PLAN

SOUTH TYNESIDE COUNCIL
- 9 AUG 2021
PLANNING
ST0851/21 HFUL

**PROPOSED ALTERATIONS TO PROPERTY AT**
**11 WESTHOPE ROAD SOUTH SHIELDS NE 34 6JT**

**PLANS AS PROPOSED** **1:50**

**J Martin Architect**
12 Marsden Road South Shields Tyne and Wear NE34 6DF
0191 4547321 0791 731 5056