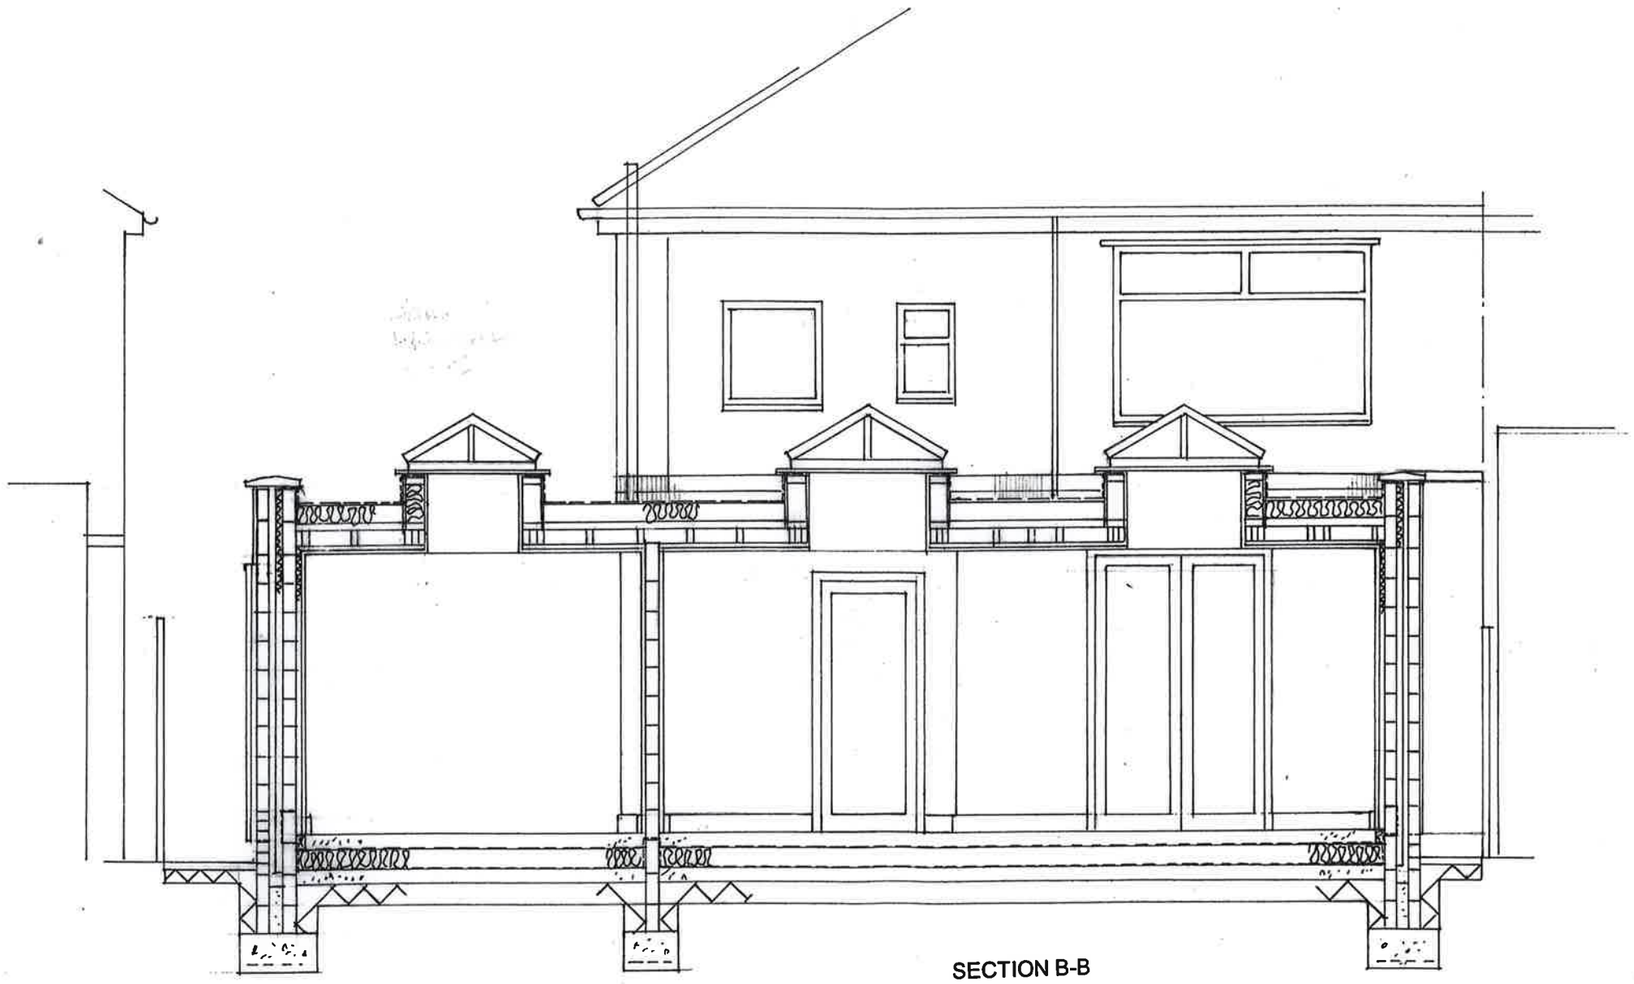


SECTION B-B

SOUTH TYNESIDE COUNCIL
- 9 AUG 2021
PLANNING

ST0854/21 HFUL

PROPOSED ALTERATIONS AND EXTENSION AT
17 KING GEORGE ROAD SOUTH SHIELDS NE34 0SP

PLANS AS PROPOSED **1:50**

J Martin Architect
12 Marsden Road South Shields Tyne and Wear NE34 6DF
0191 4547321 0791 731 5056