


PROPOSED FRONT ELEVATION 1:50

PROPOSED FIRST FLOOR 1:50

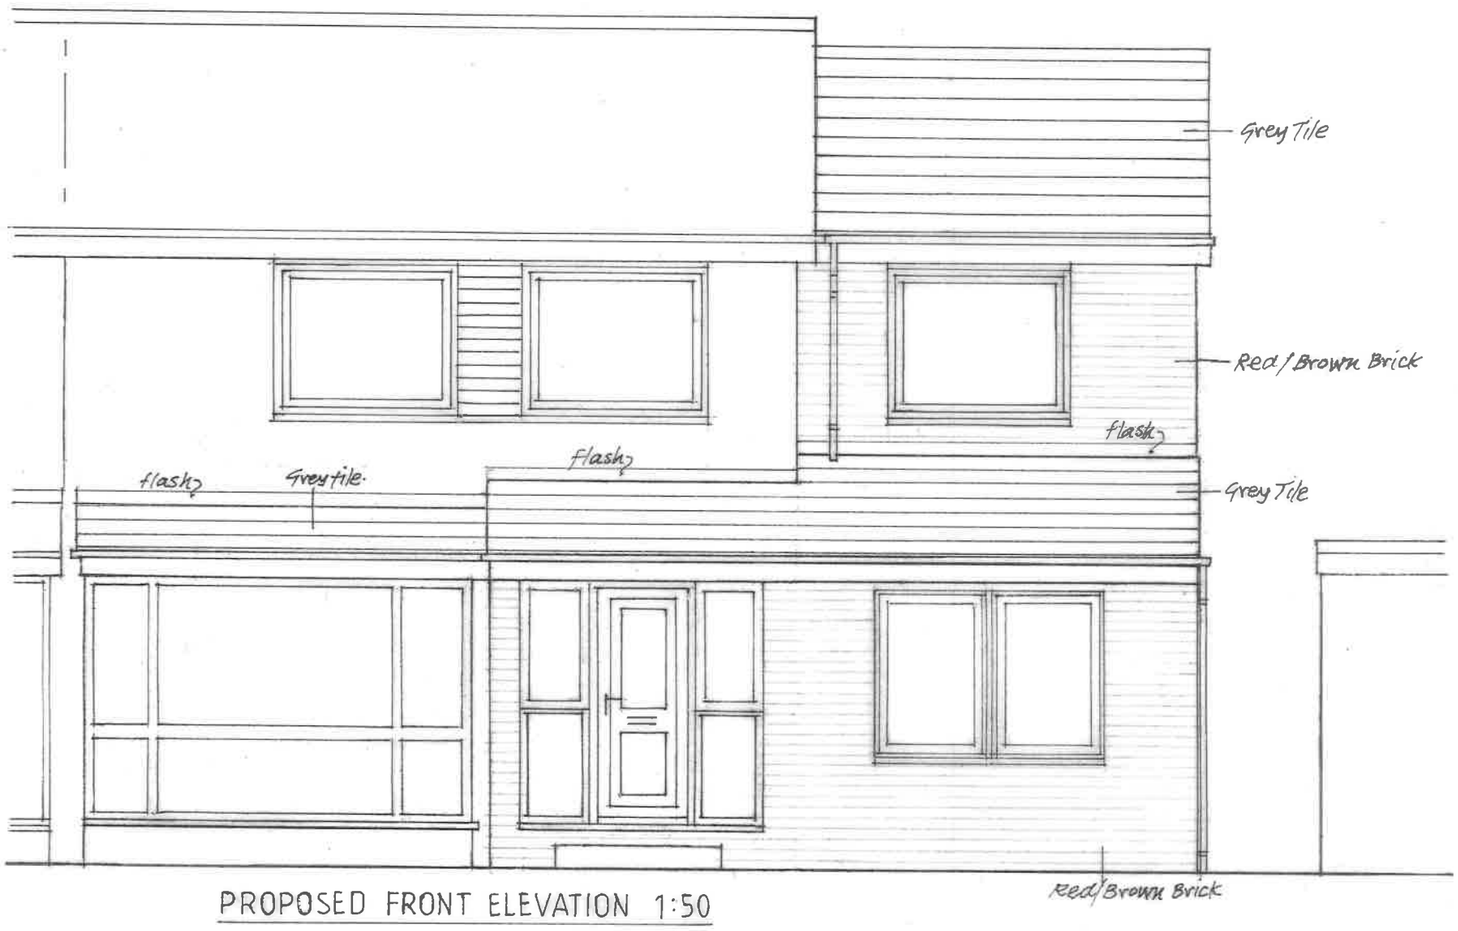

23 AUG 2021