
PROPOSED GROUND FLOOR 1:50

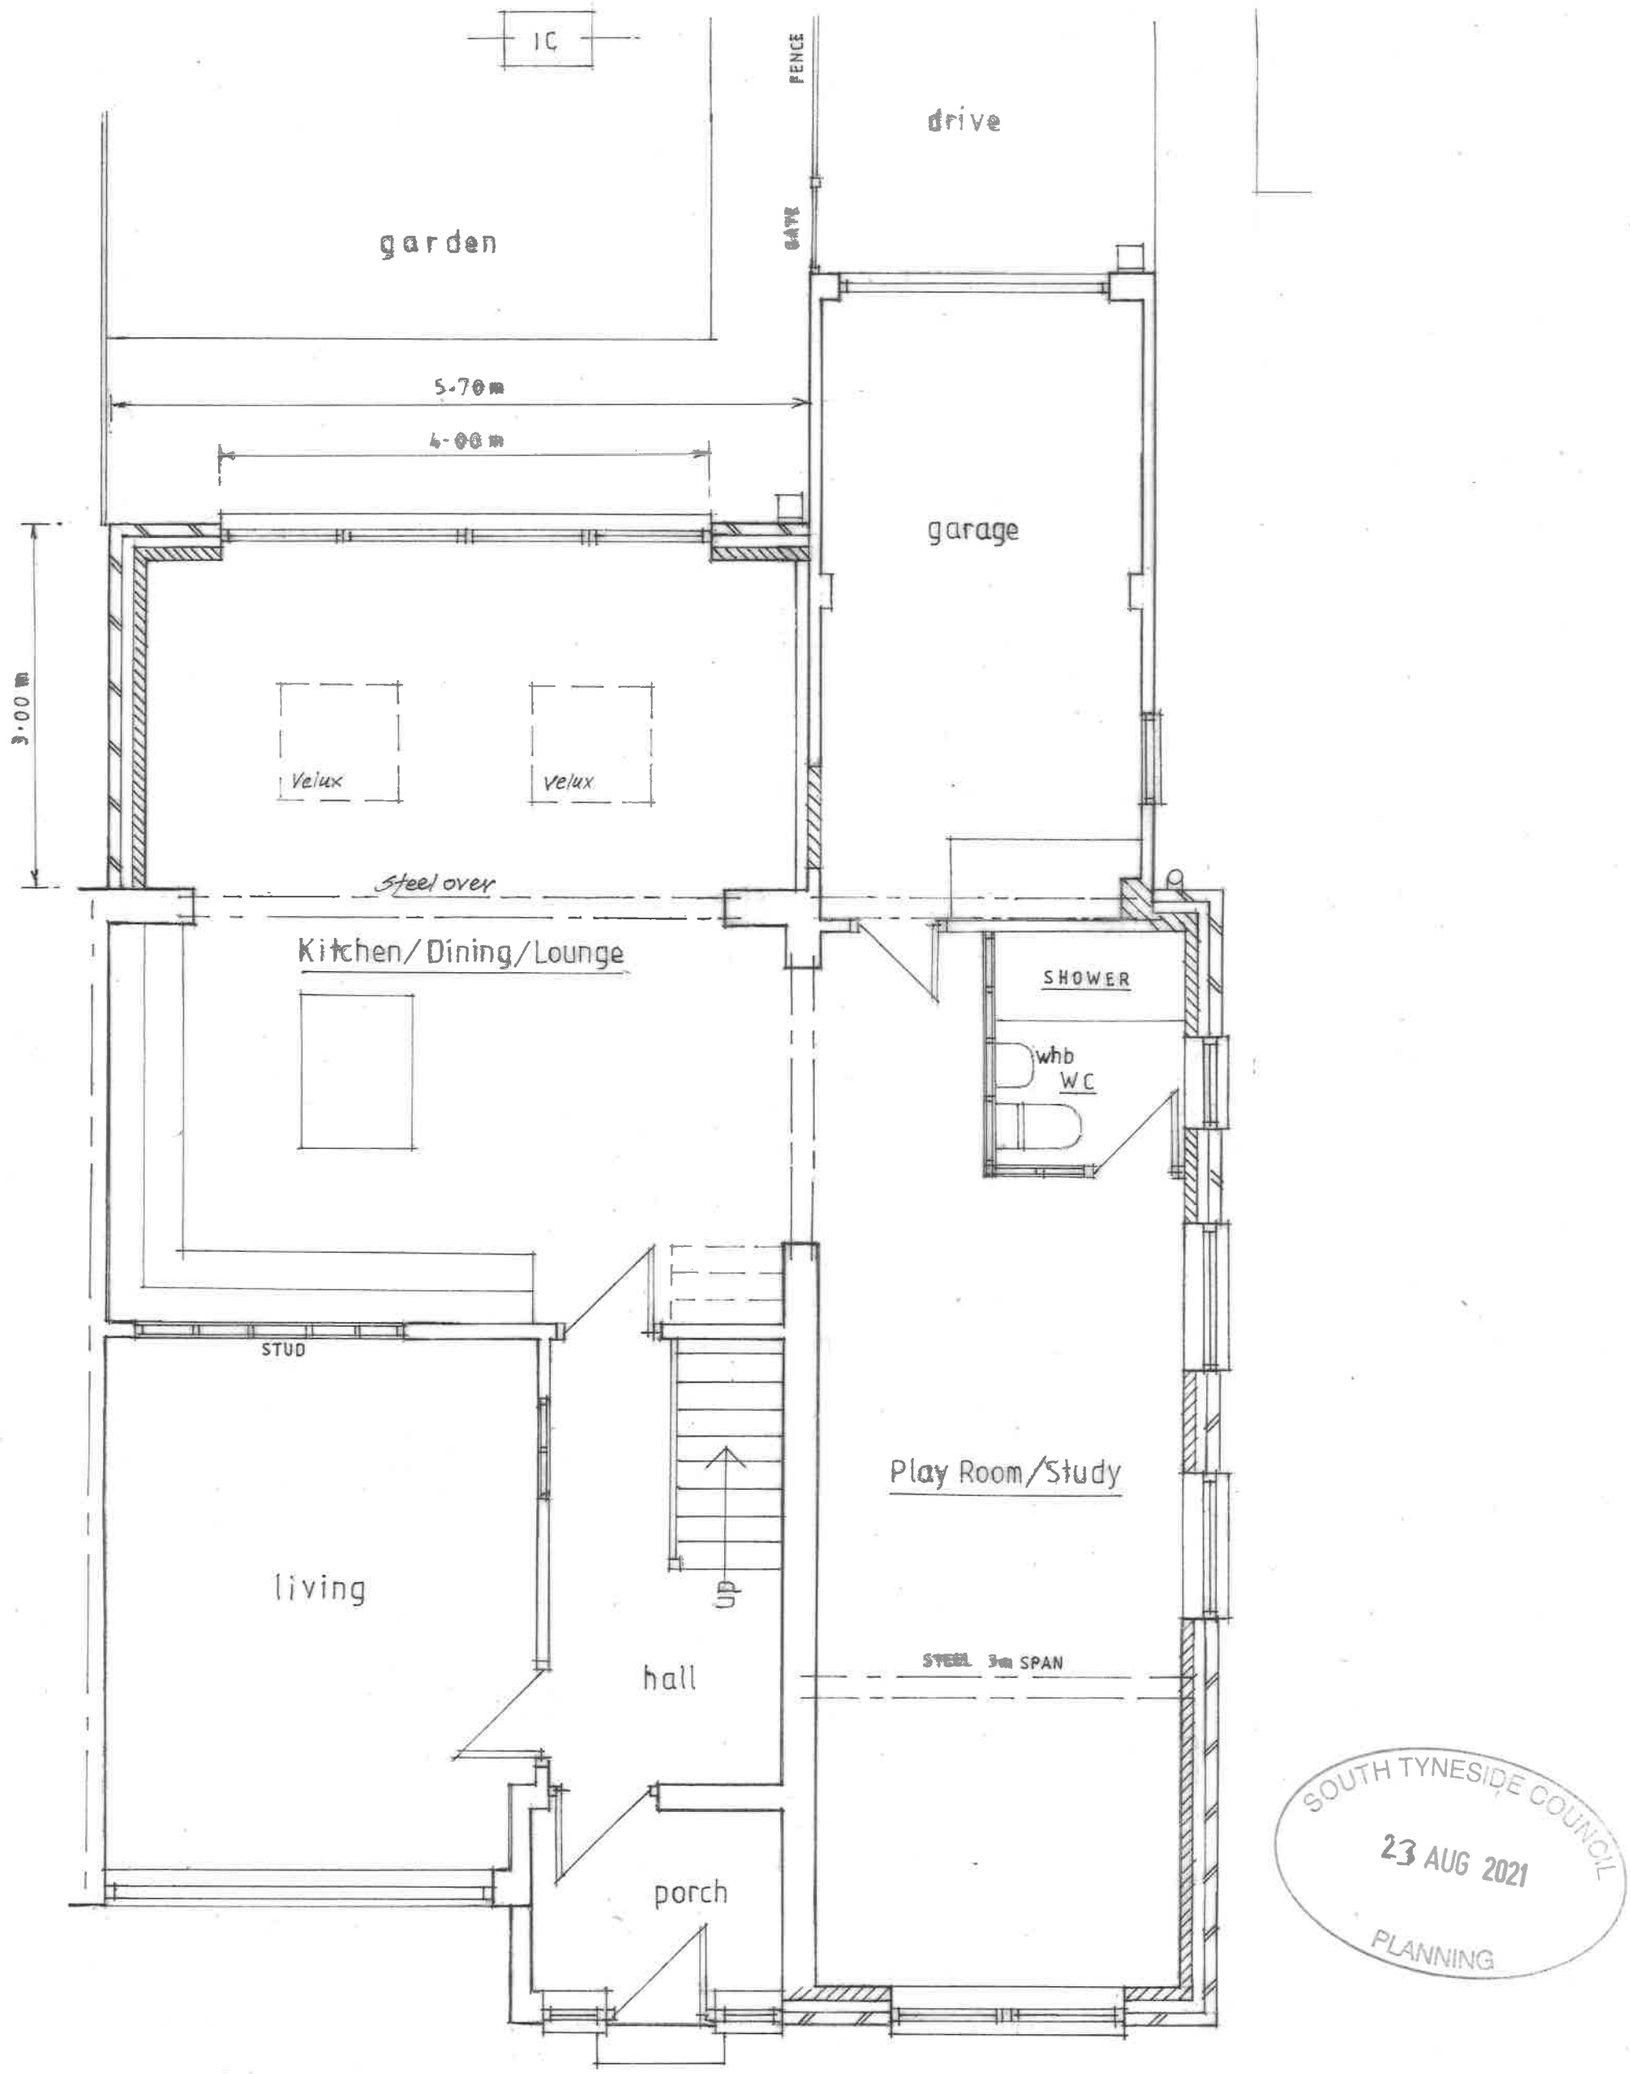

SOUTH TYNESIDE COUNCIL
23 AUG 2021
PLANNING