


PROPOSED SIDE ELEVATION 1:50

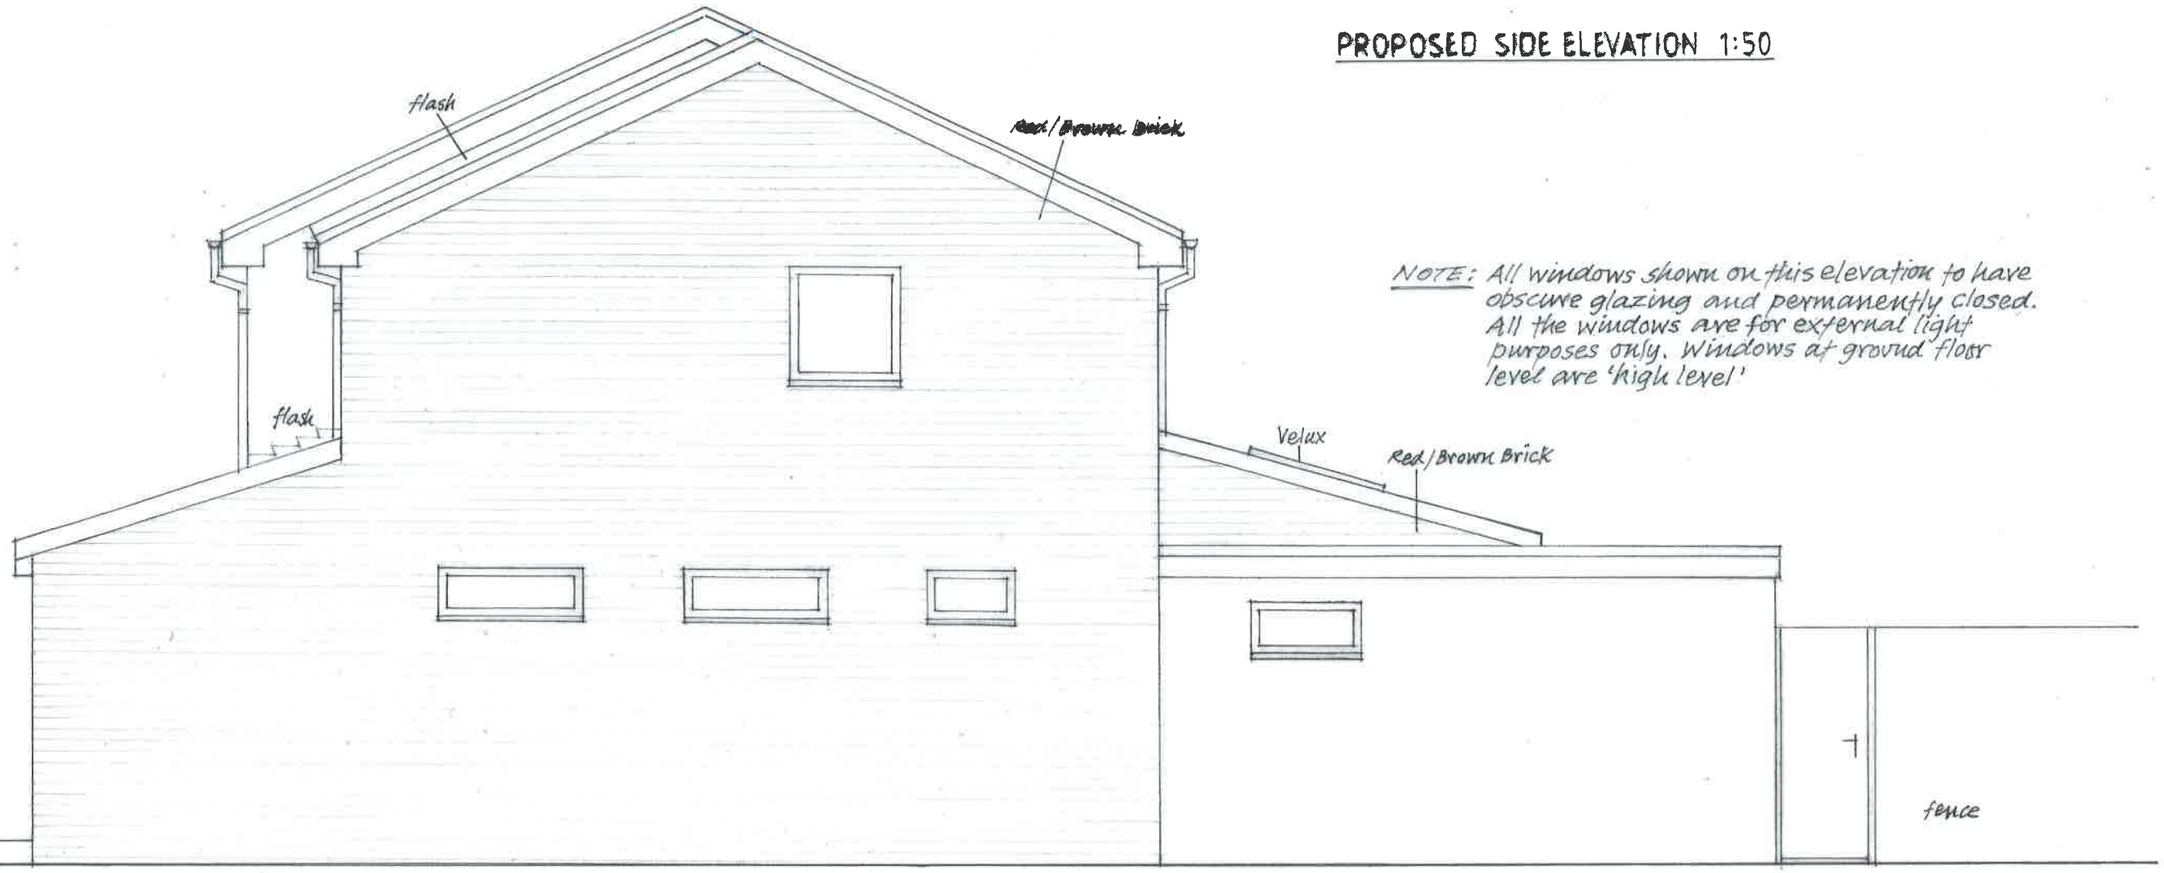

NOTE: All windows shown on this elevation to have obscure glazing and permanently closed. All the windows are for external light purposes only. Windows at ground floor level are 'high level'

EXISTING SITE / ROOF PLAN 1:200

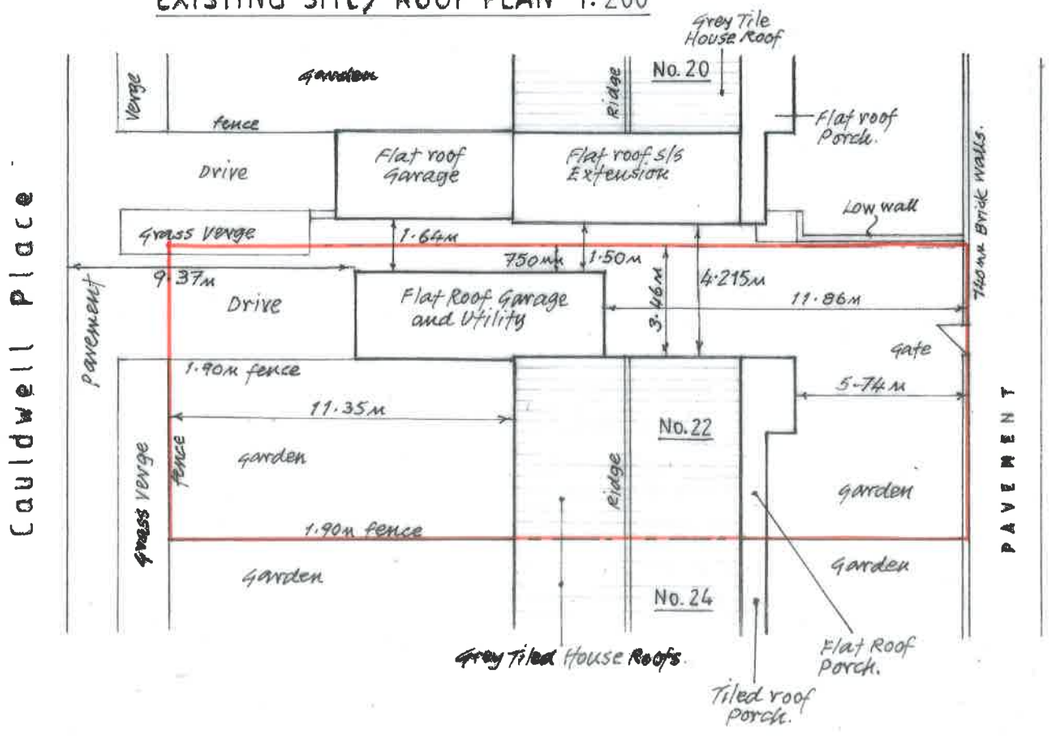

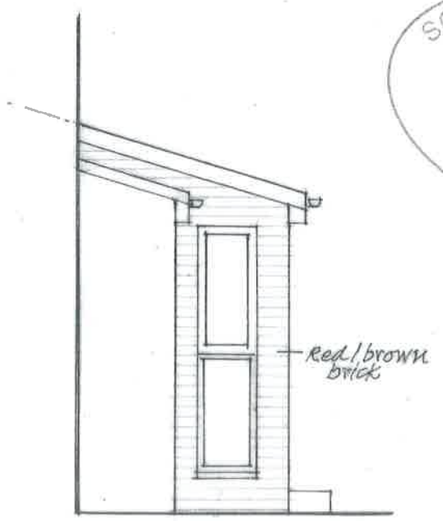

Proposed Side View 1:50

SOUTH TYNESIDE COUNCIL
23 AUG 2021
PLANNING

Sheet 4