


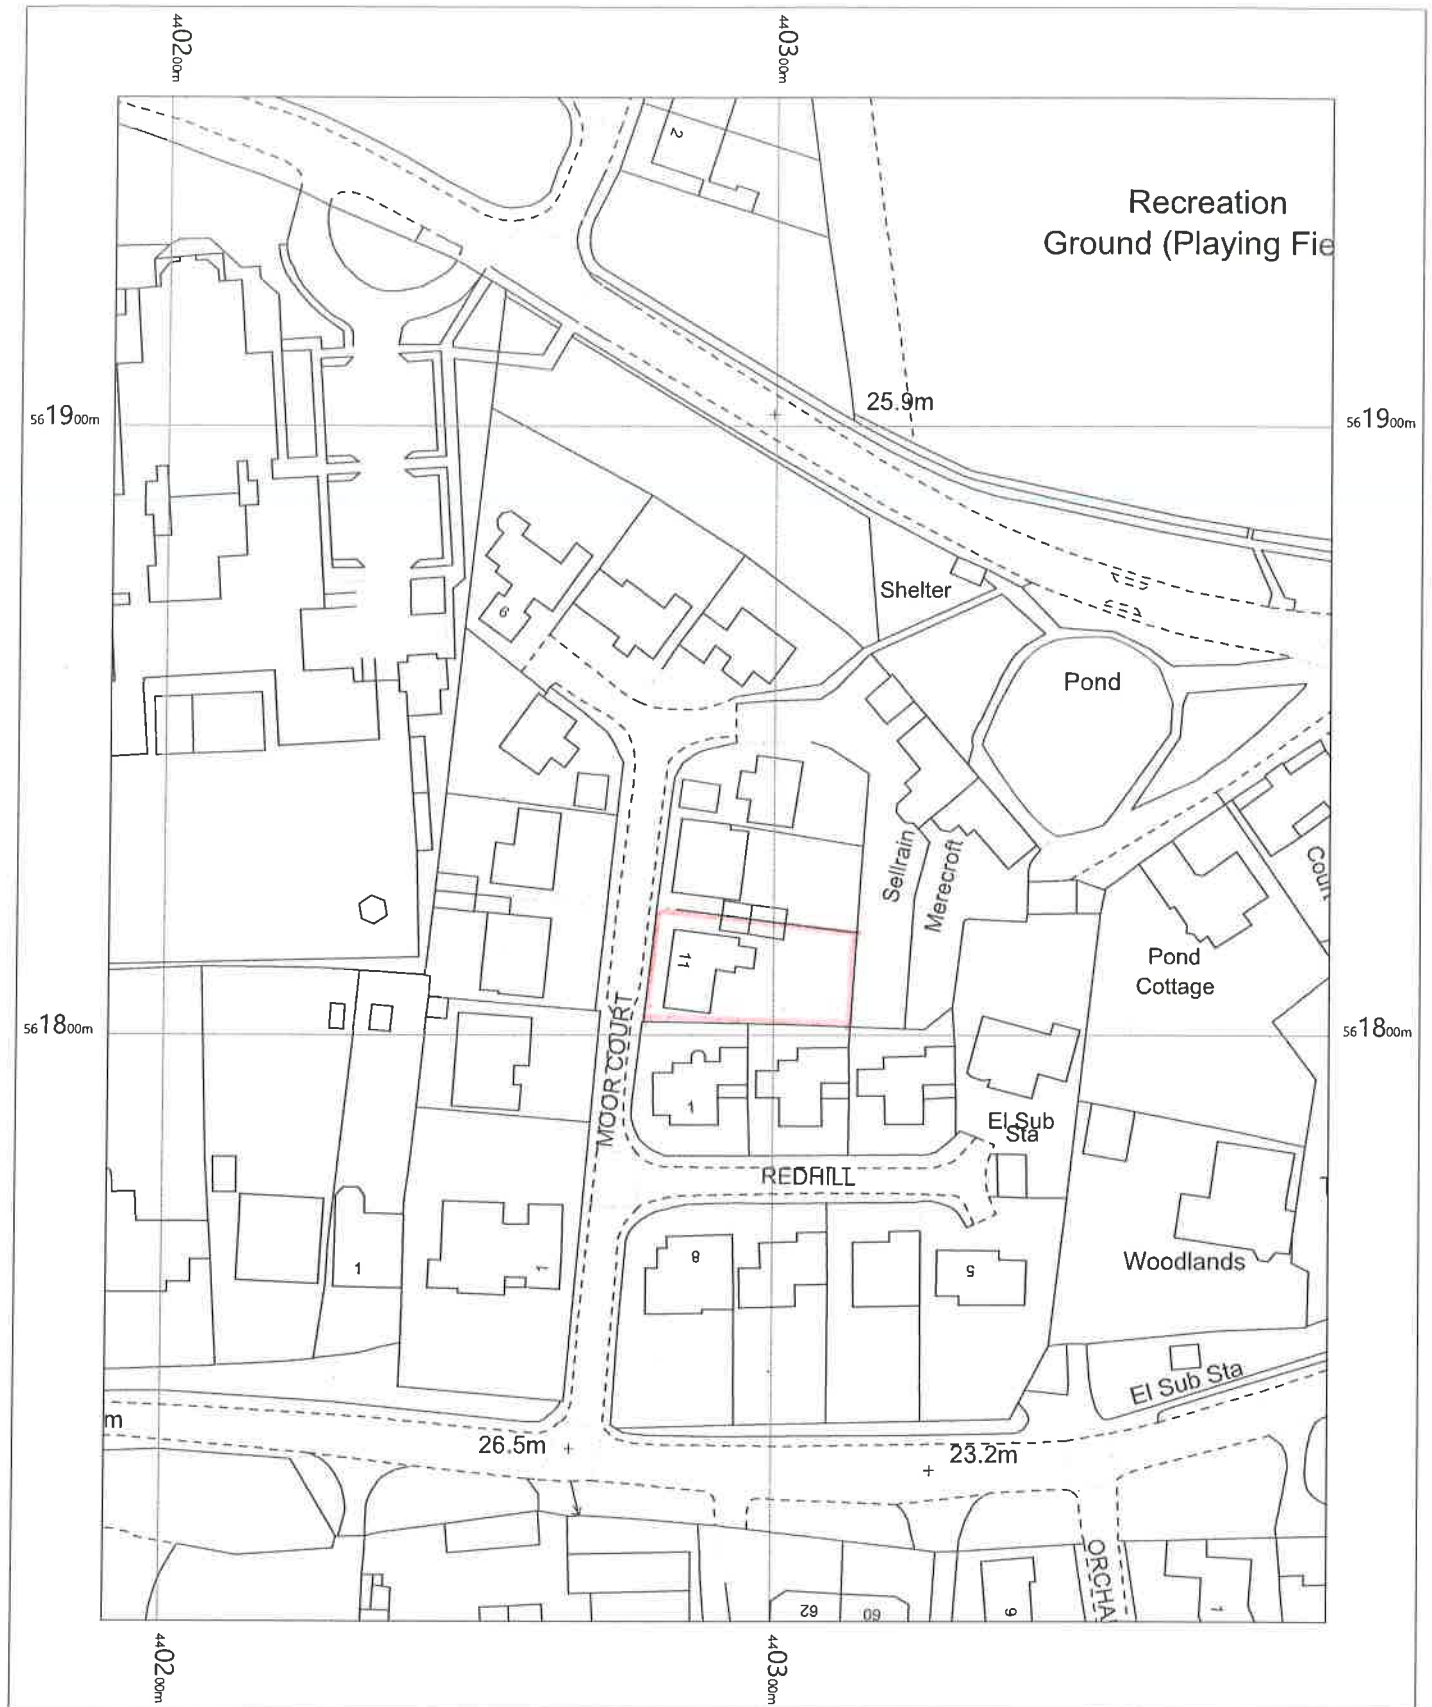

11 Moor Court
Whitburn
SR6 7JU

OS MasterMap 1250/2500/10000 scale
Monday, August 23, 2021, ID: M4P-00985718
South Tyneside District Council

1:1250 scale print at A4, Centre: 440291 E, 561829 N

©Crown Copyright Ordnance Survey. Licence no. 100057546

