



1. Do not scale off this drawing. Use figured dimensions only
2. All dimensions are in millimeters unless otherwise noted
3. All dimensions to be checked on site.
4. All omissions & discrepancies to be reported to the architect immediately
5. Check site conditions prior to commencement of works
6. This drawings is to be read in conjunction with other consultants & specialists drawings


Re v	Description	Date
SK 1	Sketch Option to Highlight Existing Stair Head Height Issues	12.08.21
P0 2	Planning Issue	21.09.21

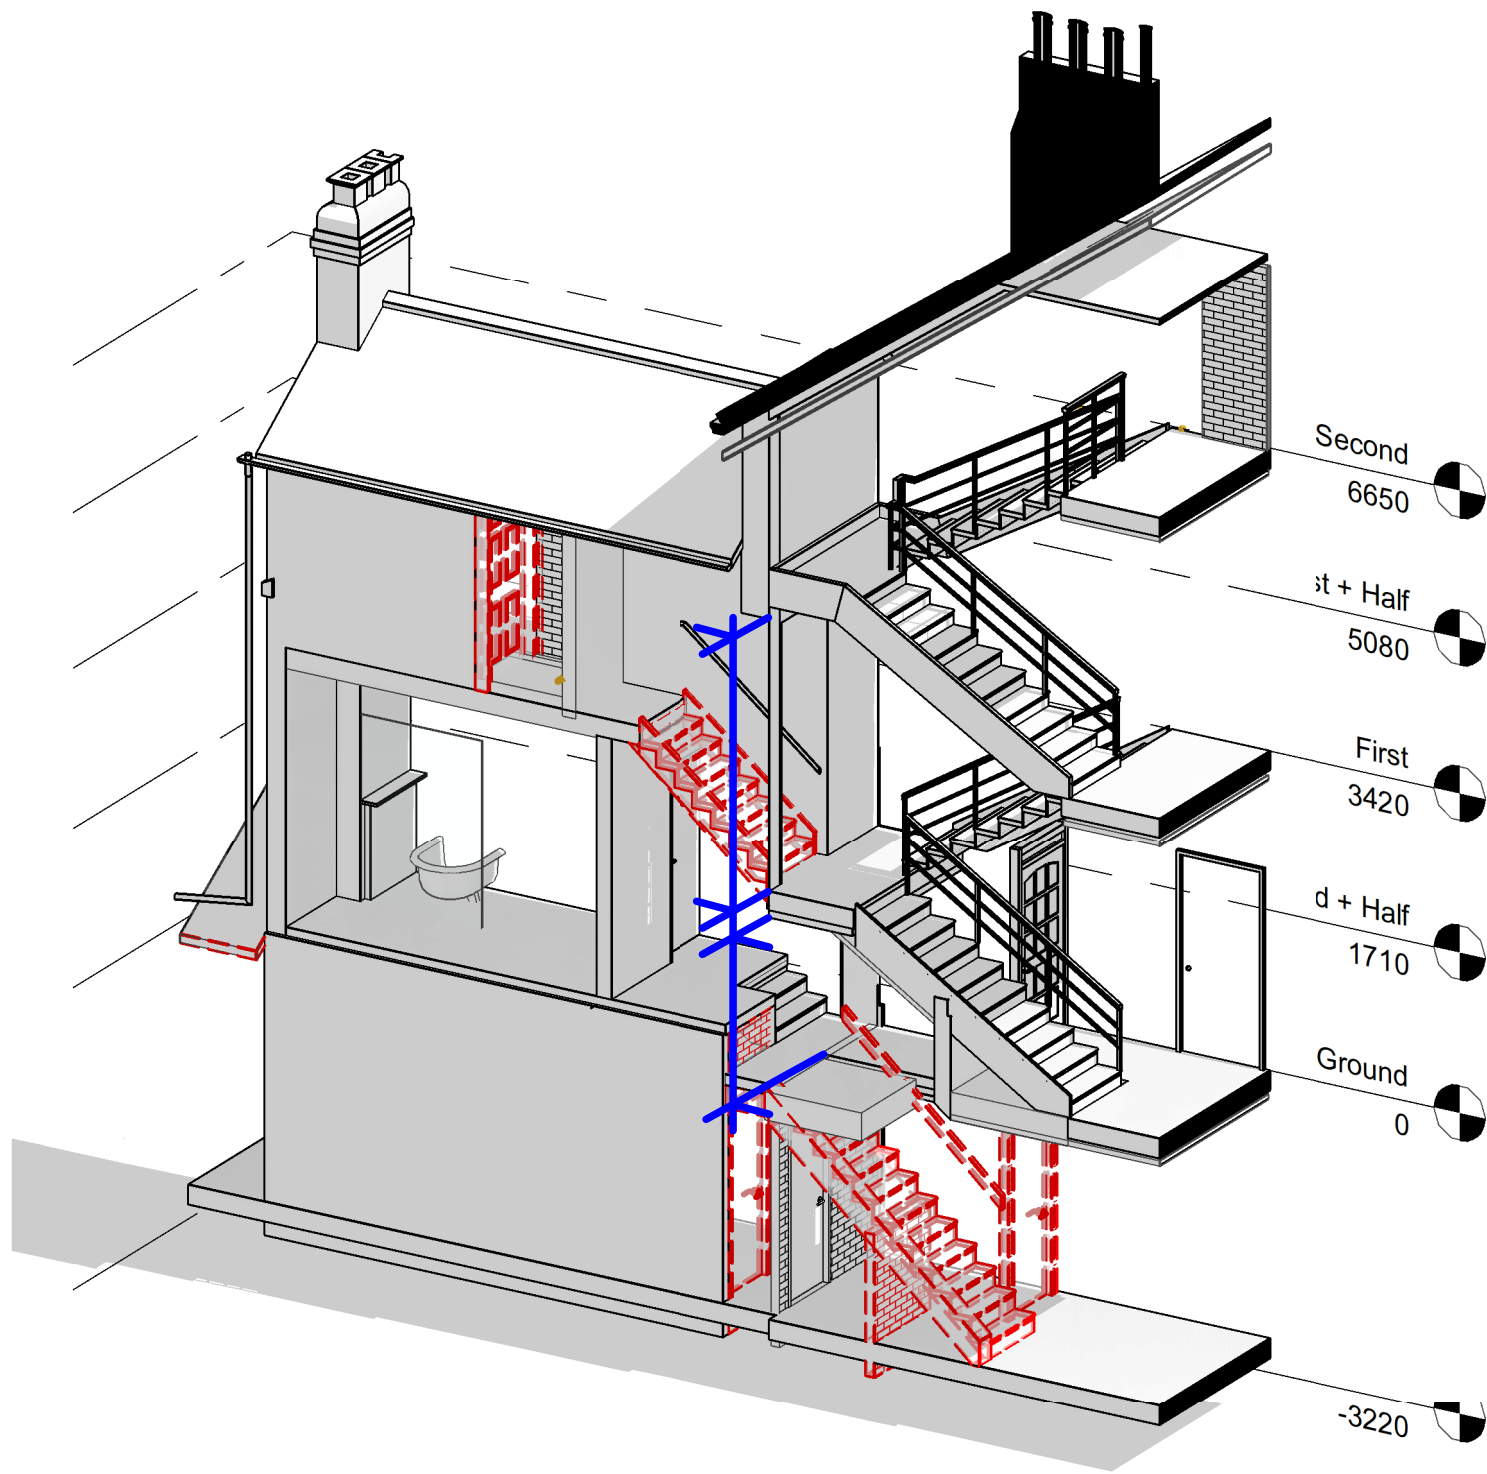


Existing 3D - Building 2 Stair View 1

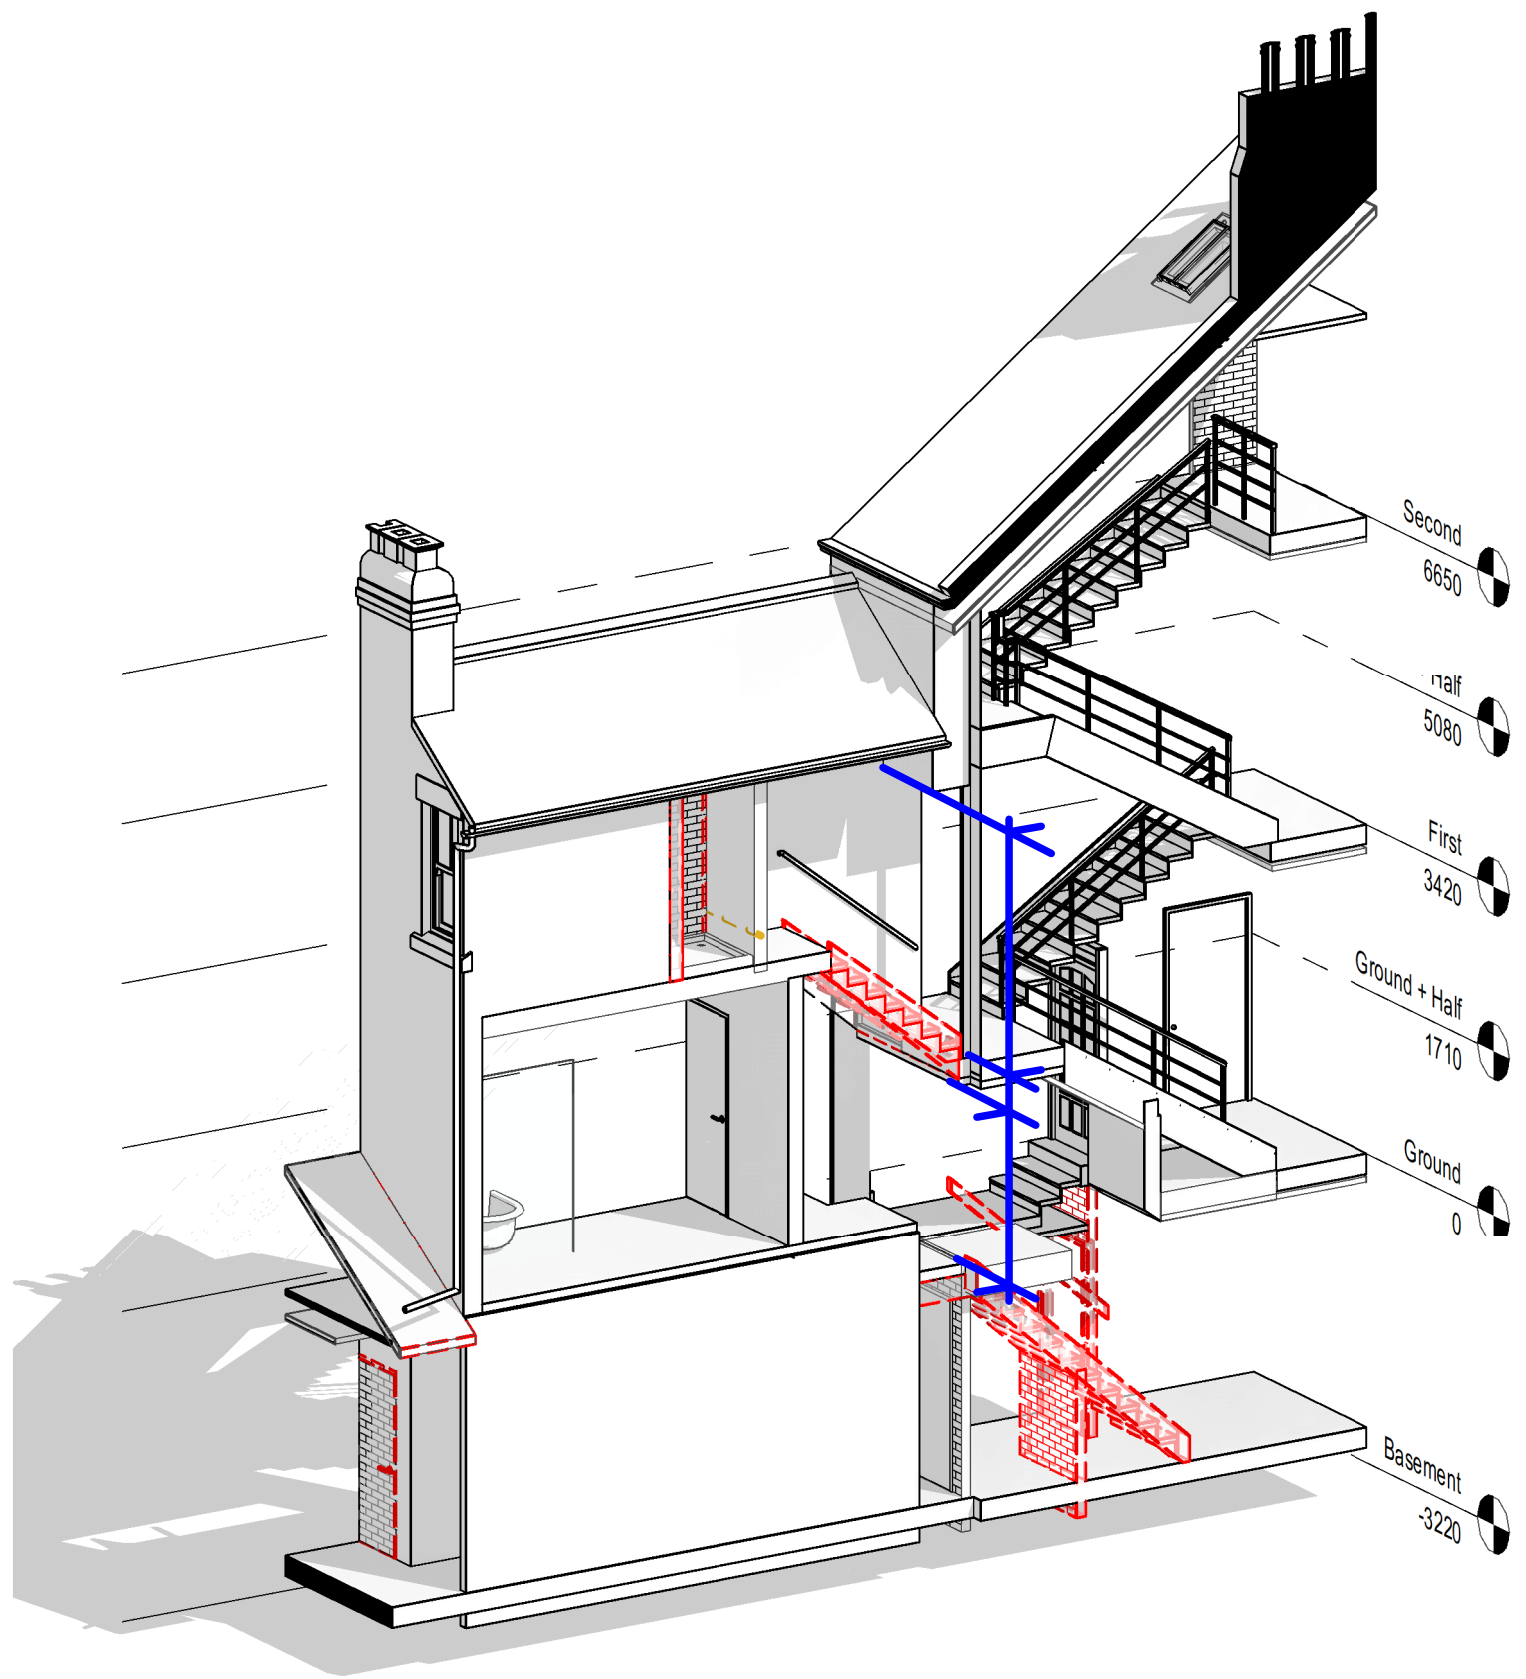

Proposed 3D - Building 2 Stair View 2

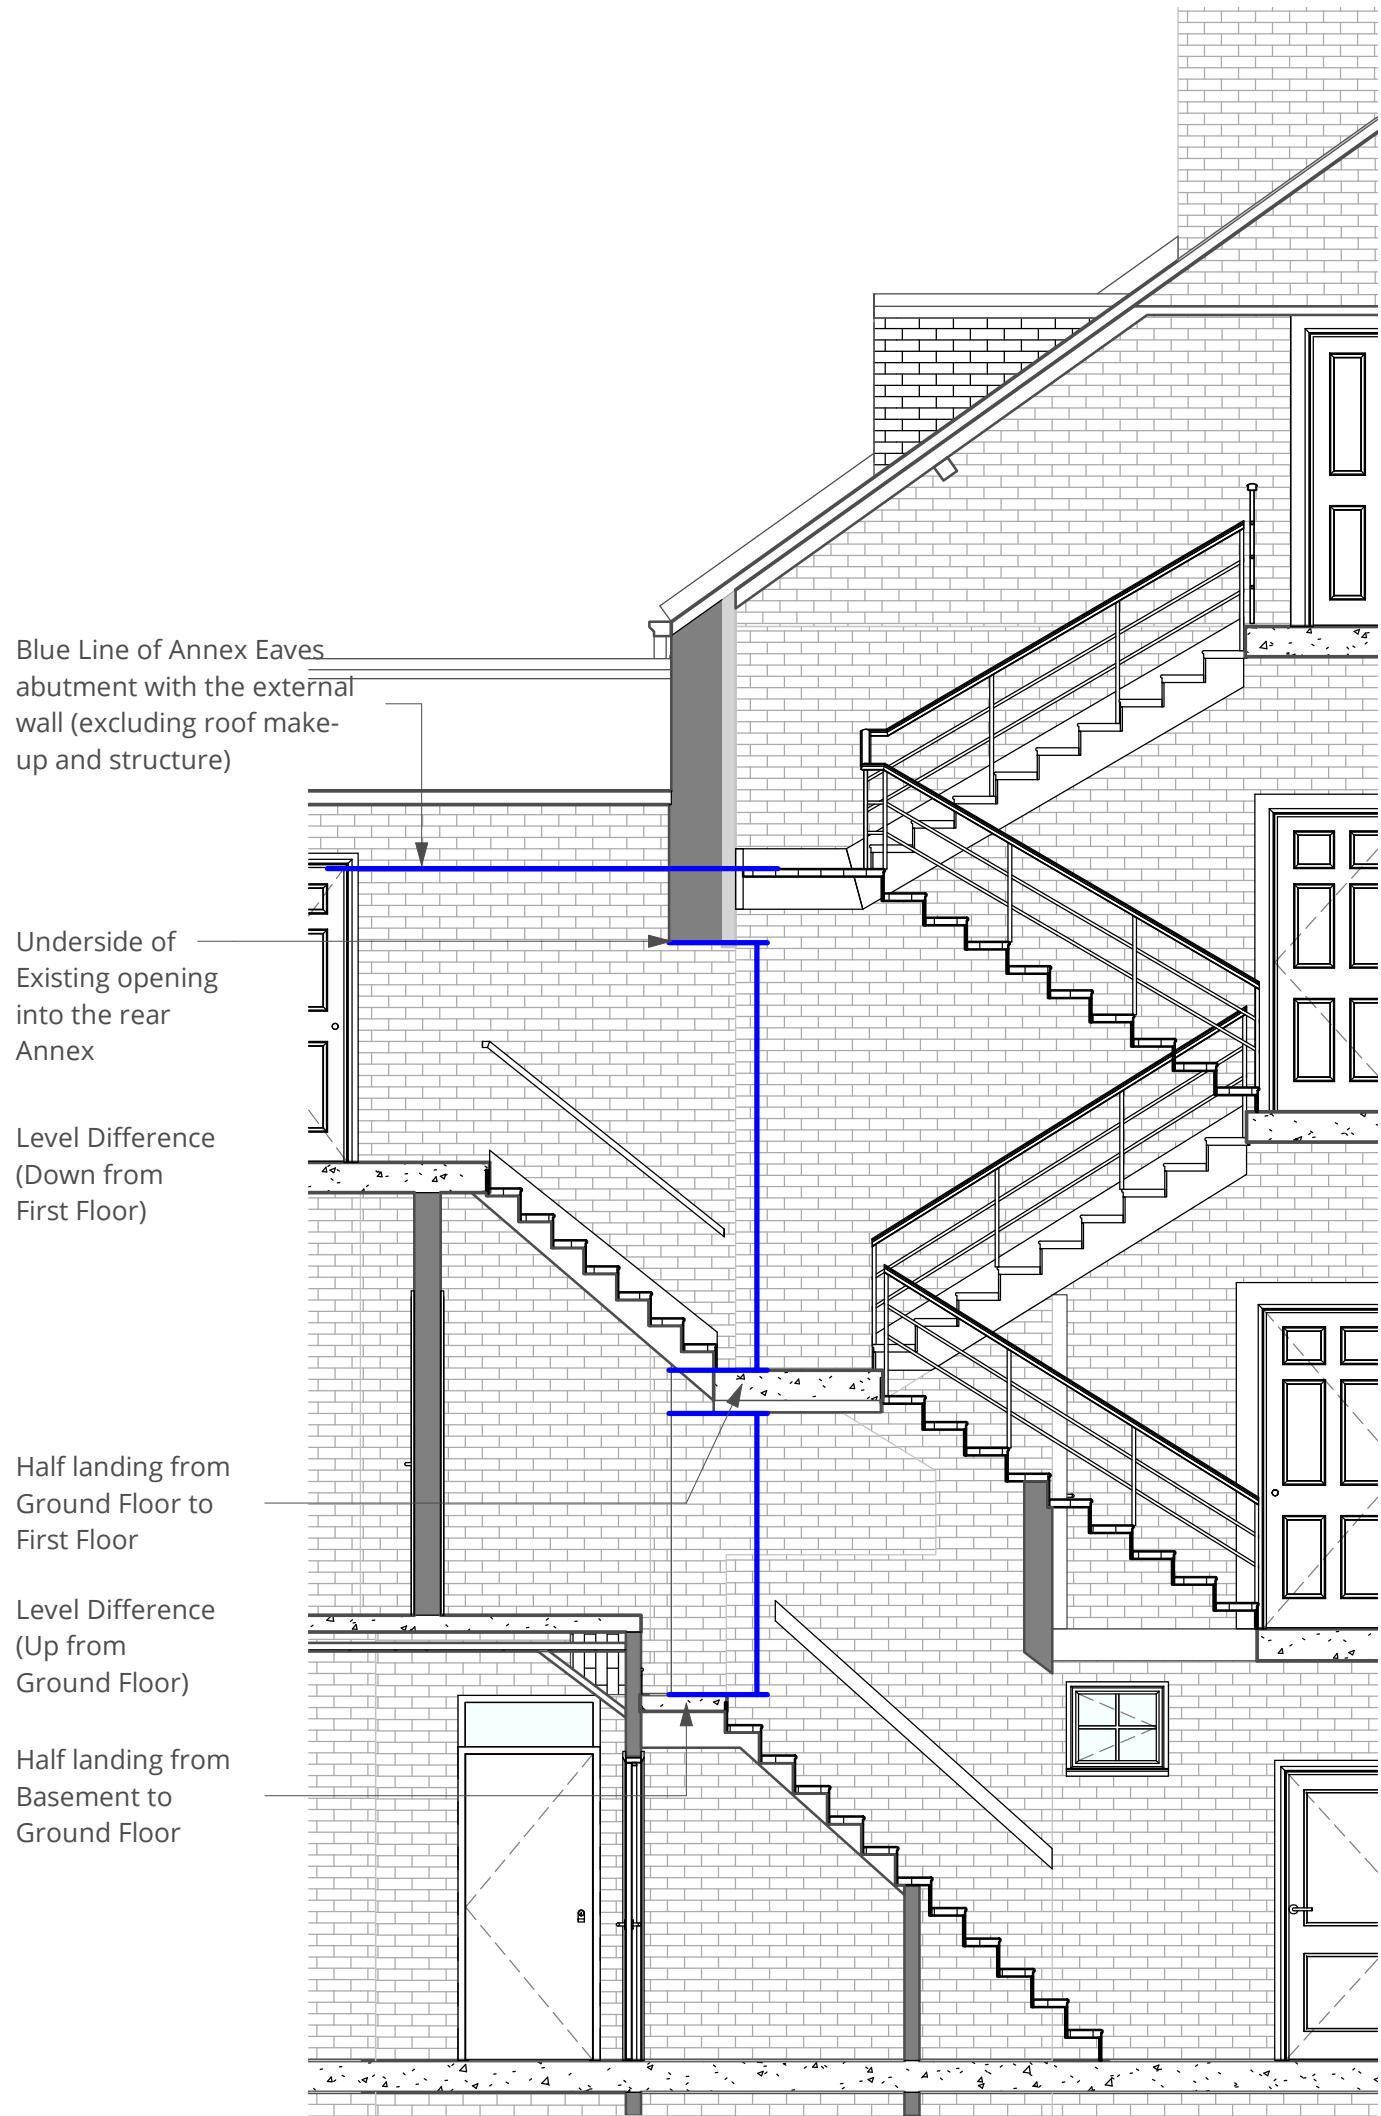

Building 2 - Existing Stair
1 : 50

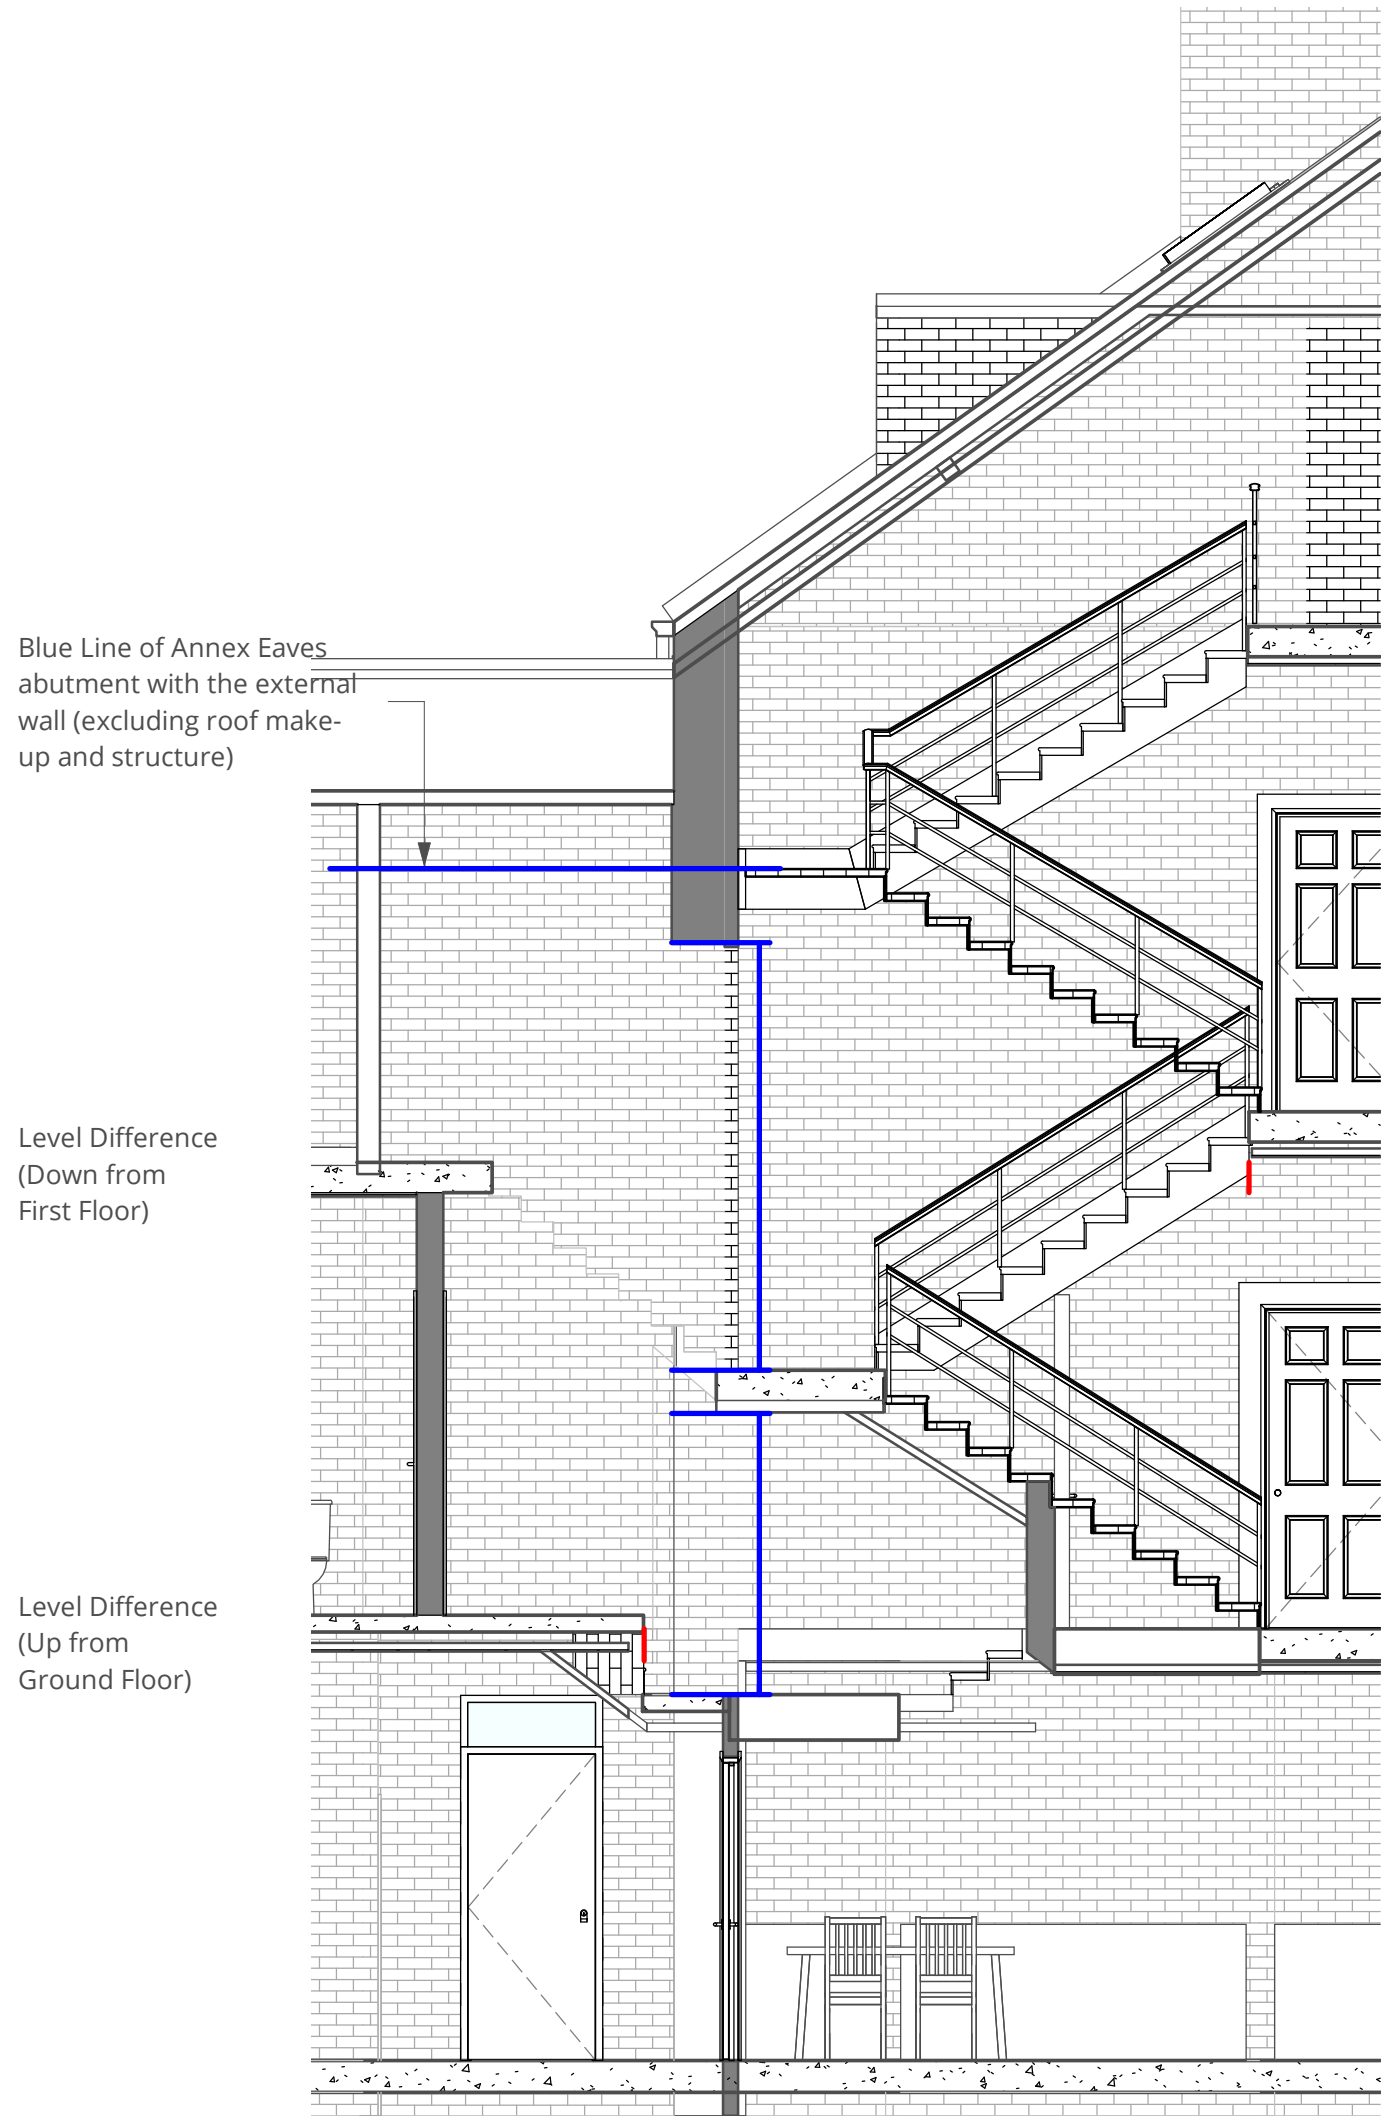

Building 2 - Proposed Stair
1 : 50

Existing Stair from
Basement leading to
Ground Floor Half
Landing Removed

EDWARDS
ARCHITECTURE

4 Vita House, Fish Quay, North Shields. NE30 1JA
T: 0191 649 8404
E: info@edwardsarchitecture.co.uk
W: www.edwardsarchitecture.co.uk

Project
20063 - Beach Road, South Shields
Mandeville Properties
Drawing Title
Existing Stair to Building 2

Scale at A1
1 : 50
Stage/ Level/
Project Originator Volume Locat. Type Role Number Rev
20063 - EArch - PL - XX - DR - A - 0431 - P02

Information Issued
SKETCH