


EXISTING FRONTAGE 1:100

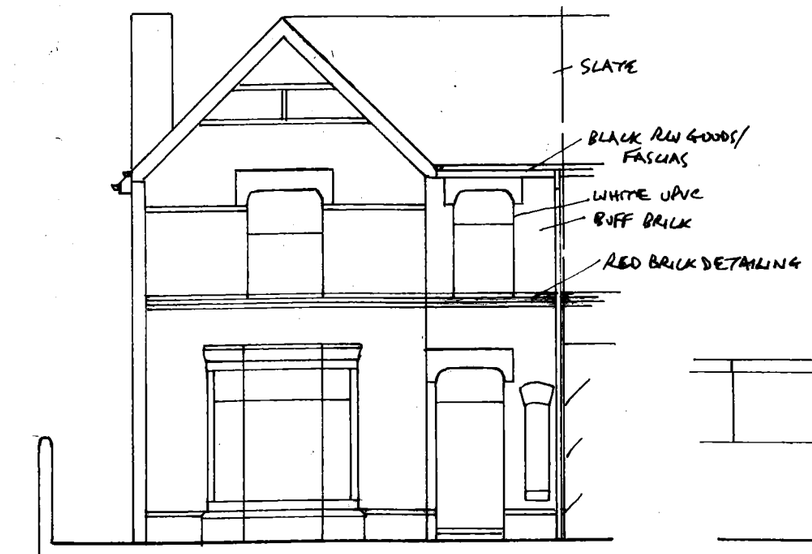


EXISTING SIDE 1:100

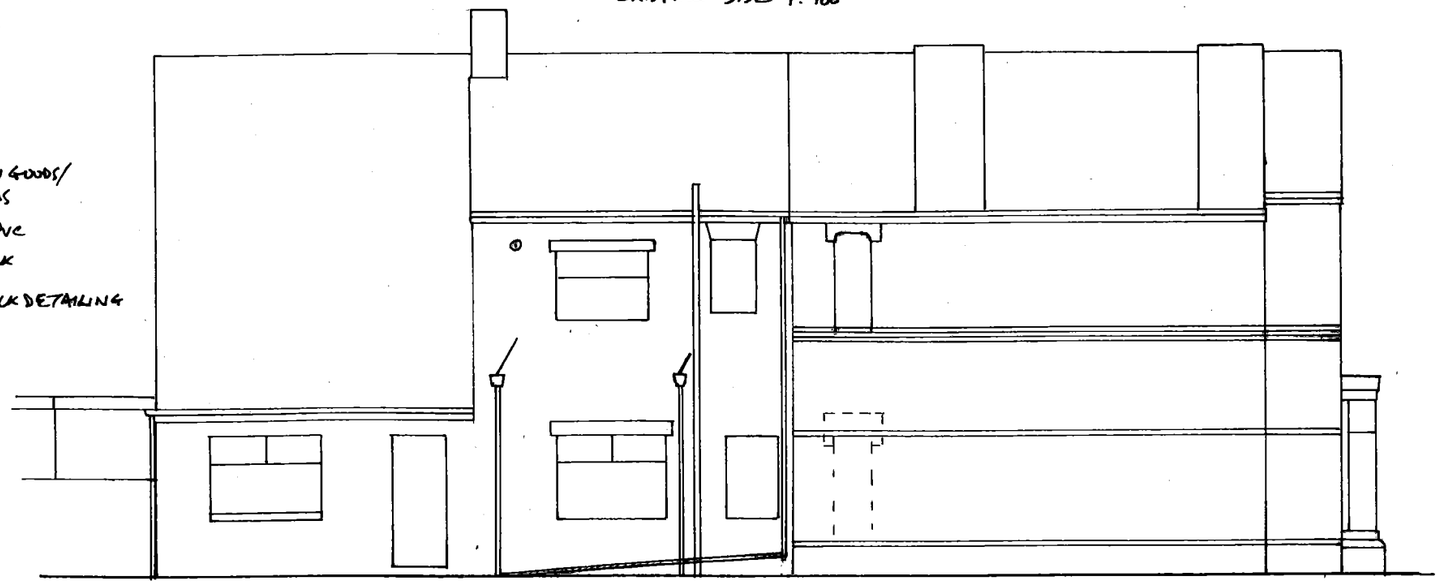

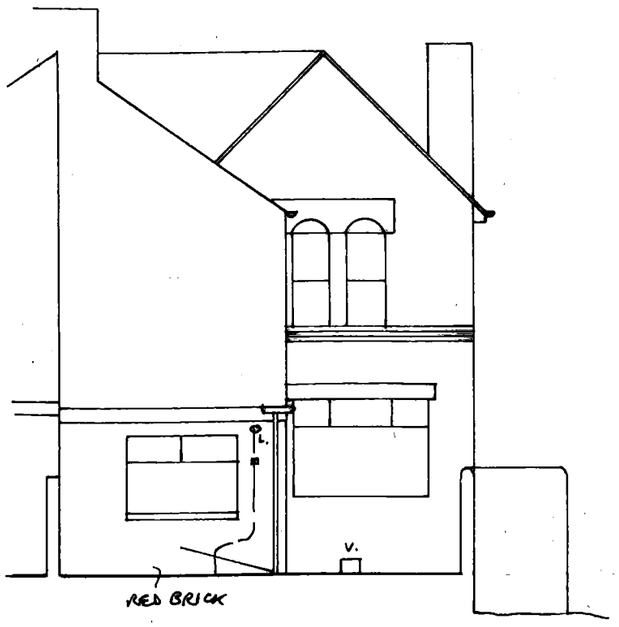


EXISTING REAR 1:100

EXISTING FIRST FLOOR 1:100

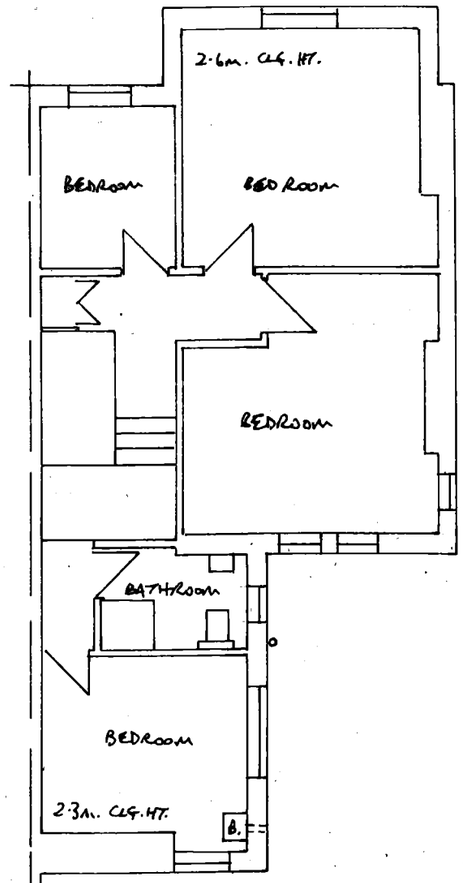

PROPOSED FRONTAGE 1:50

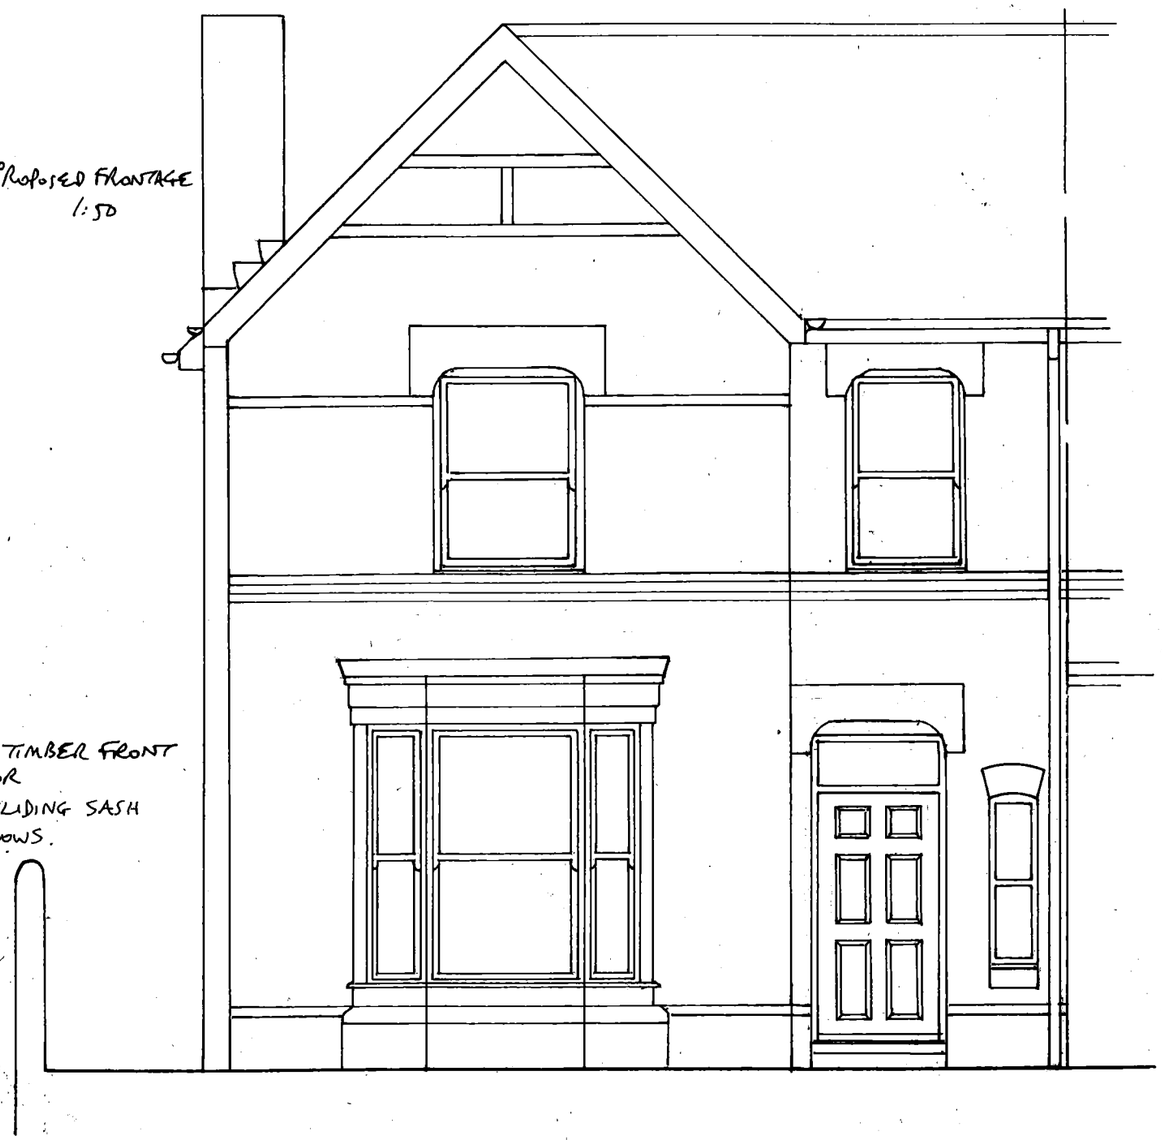

REV.A. – PLANNING 14/9/19

PROPOSED EXTENSION TO 1 ASHLEIGH VILLAS, EAST BOLDON
FOR MR. DRYDEN **DRG NO 0753/9763/677**