

SLATE ROOF, BLACK RW GOODS/FASCIAS, ETC. TO MATCH EXISTING AS CLOSELY AS POSSIBLE. DARK GREY ROOFLIGHTS & CREAM RENDER TO REAR EXTENSIONS. WHITE GLOSS PAINTED TIMBER SLIDING SASH WINDOWS. WHITE POWDER COATED ALUMINIUM BI-FOLDING DOORS/ FRAMES.

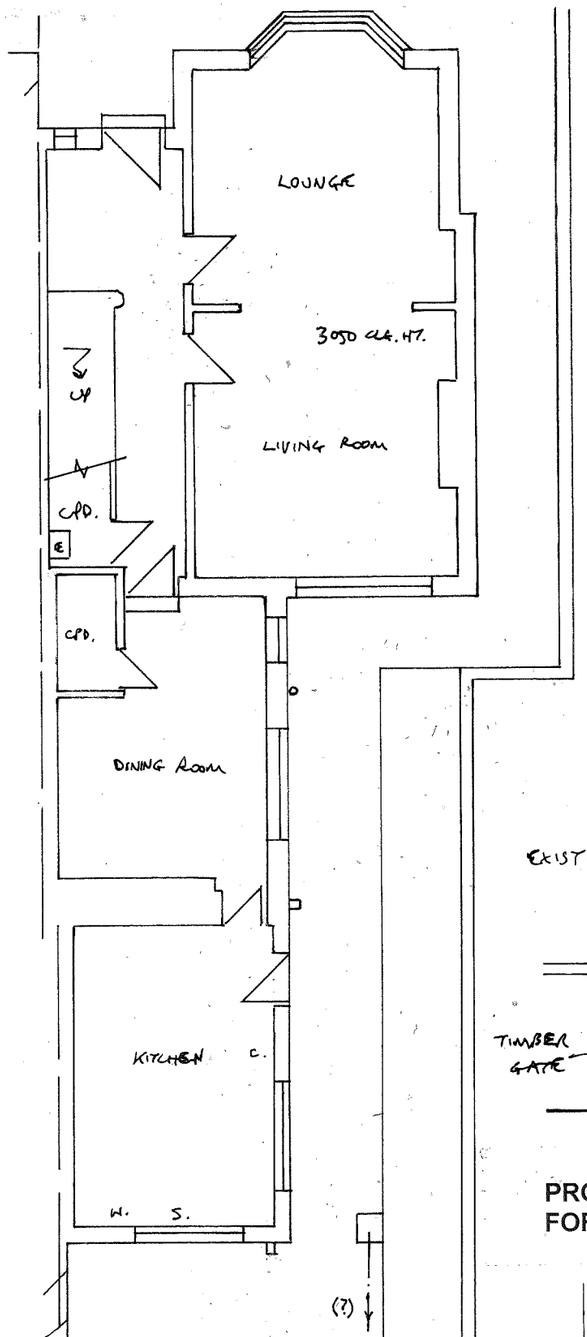


EXISTING GROUND FLOOR PLAN 1:100

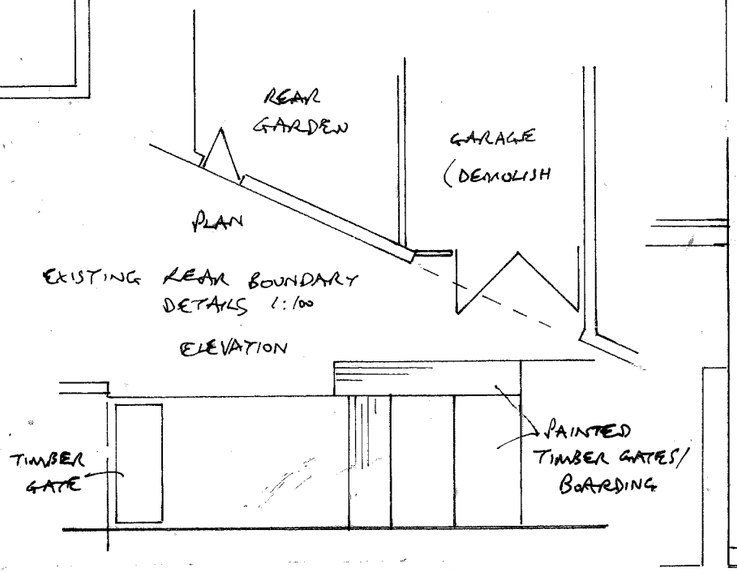




PROPOSED REAR 1:50

PROPOSED EXTENSION TO 1 ASHLEIGH VILLAS, EAST BOLDON
FOR MR. DRYDEN **DRG NO 1**

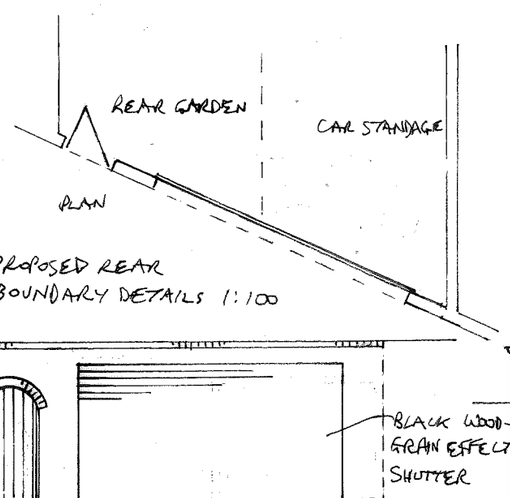

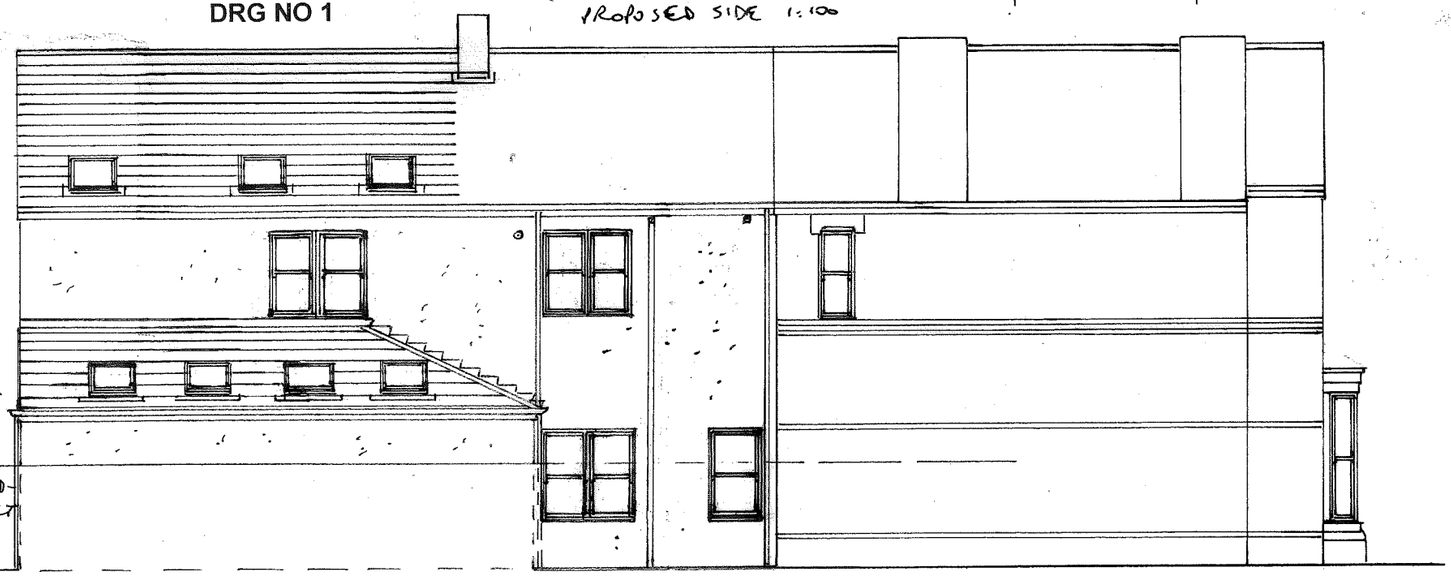

PROPOSED SIDE 1:100