
PROPOSED EXTENSION TO 1 ASHLEIGH VILLAS, E. BOLDON
FOR MR. DRYDEN **DRG NO 4**

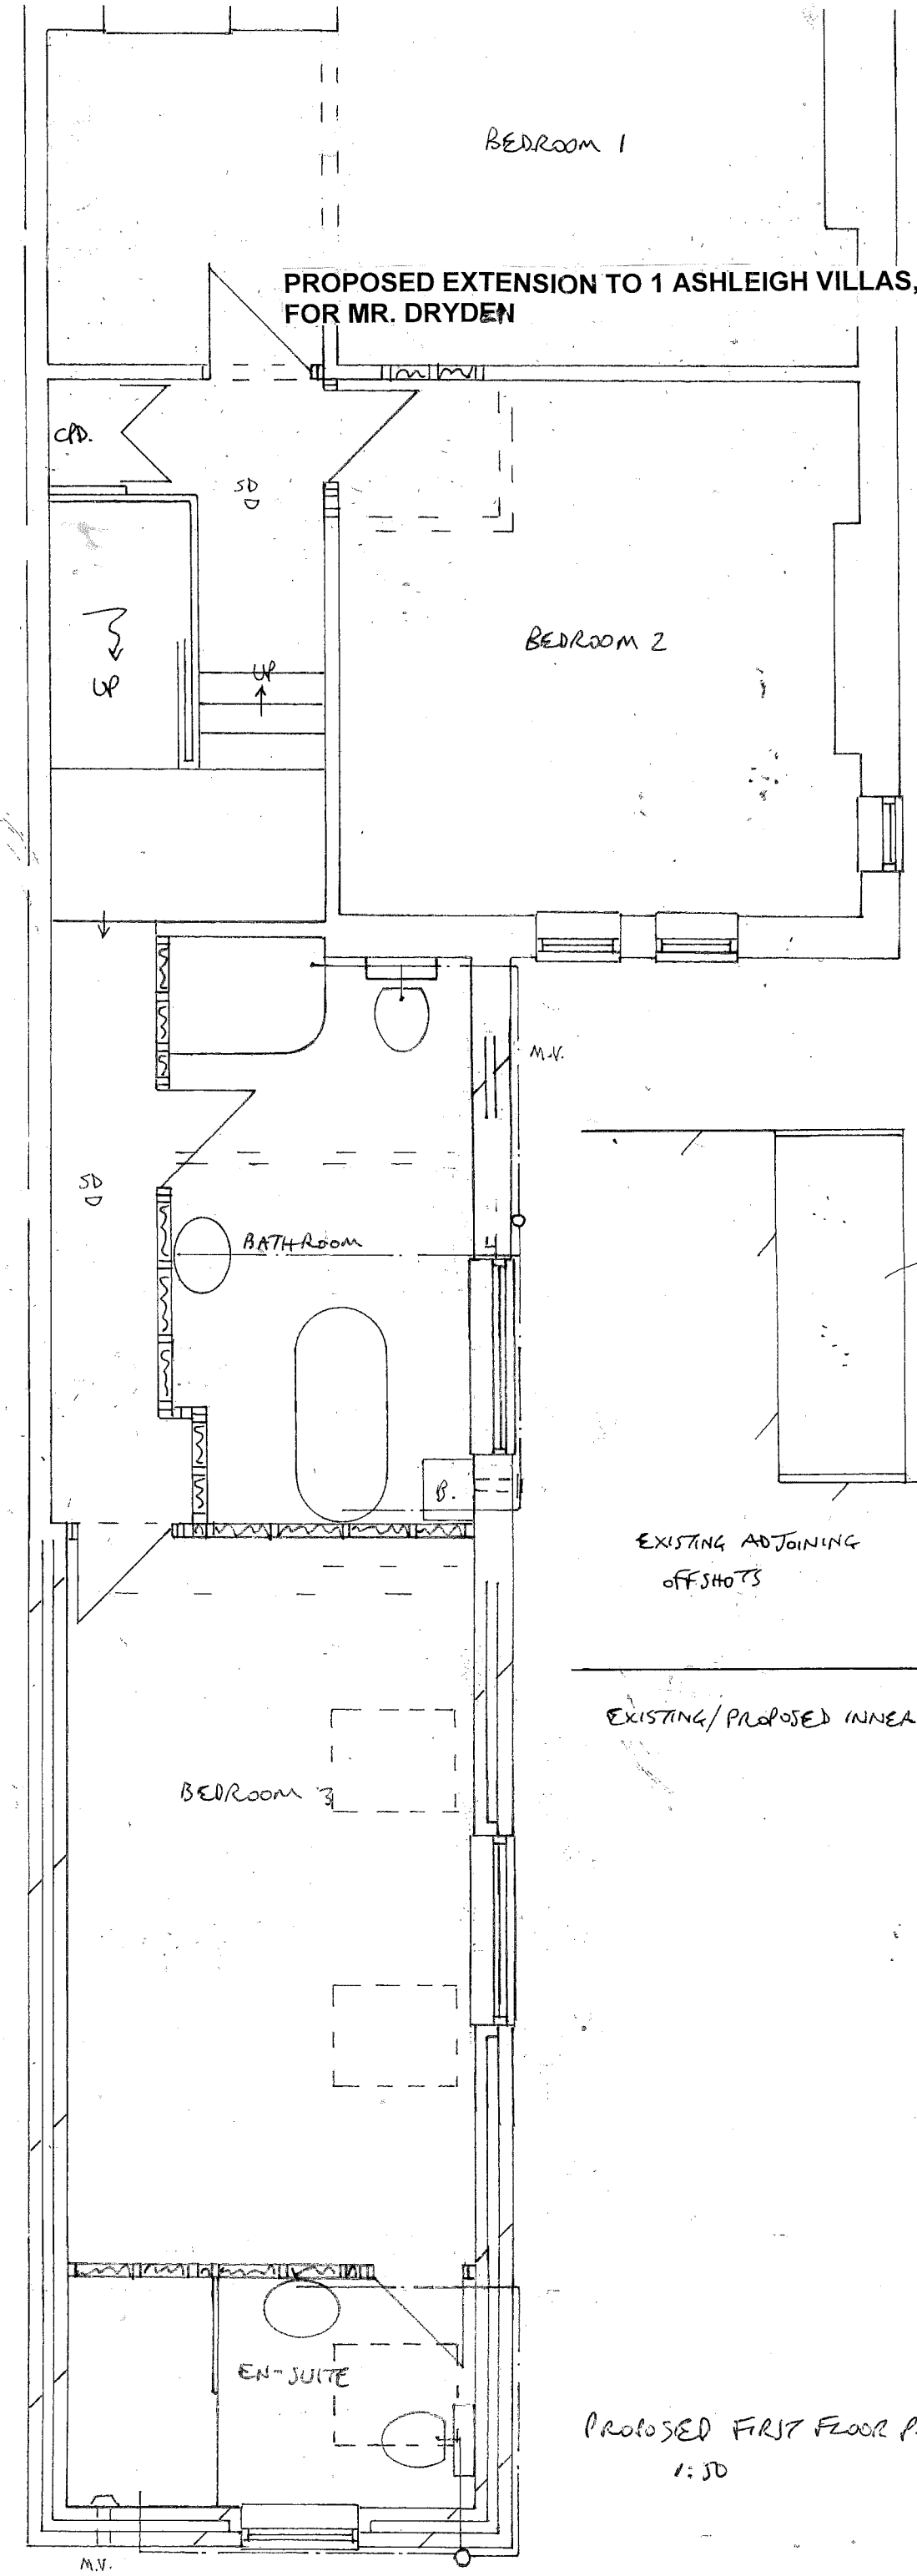

EXISTING ADJOINING
OFFSHOTS

EXISTING/PROPOSED INNER SIDE 1:100

PROPOSED FIRST FLOOR PLAN
1:50