
48 FELTON AVENUE, S. SHIELDS
1: 200 SITE/ROOF PLAN
PROPOSED

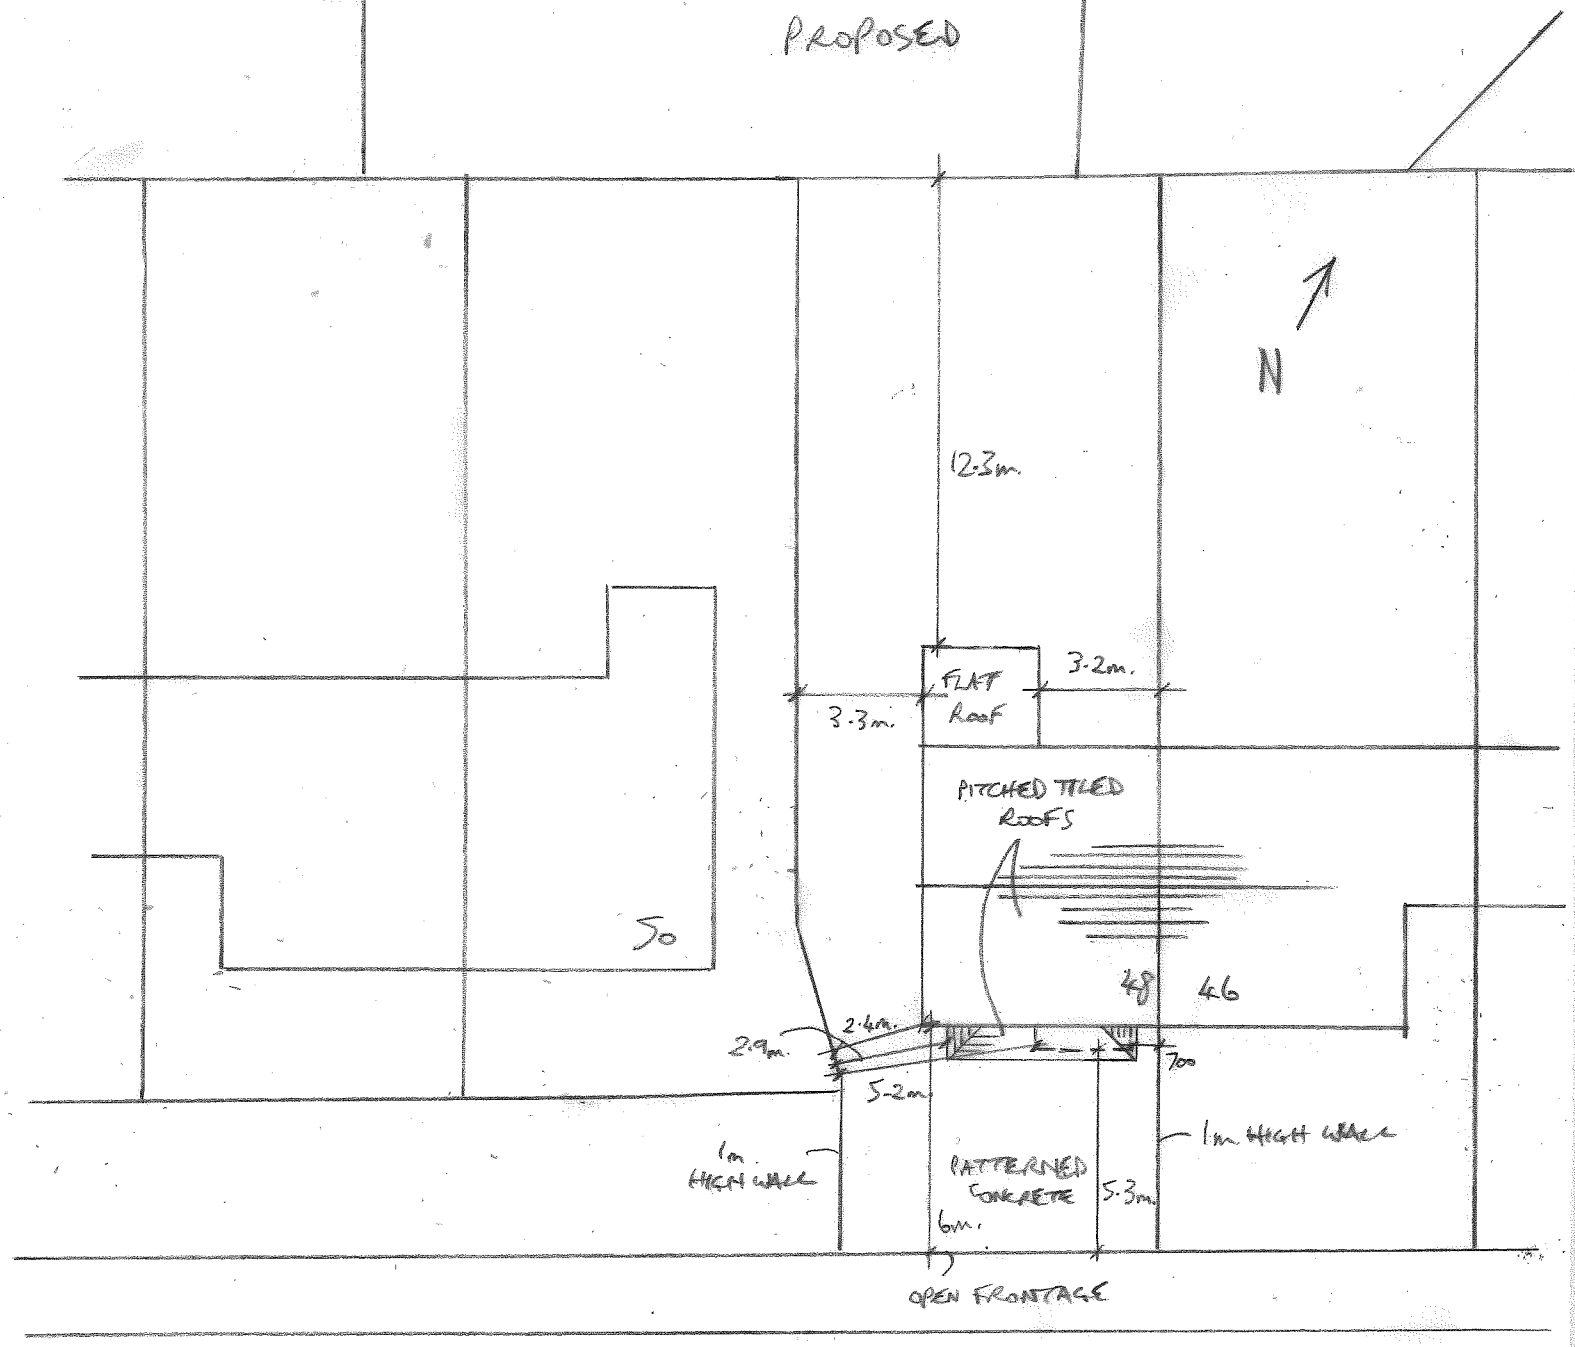


FELTON AVE