

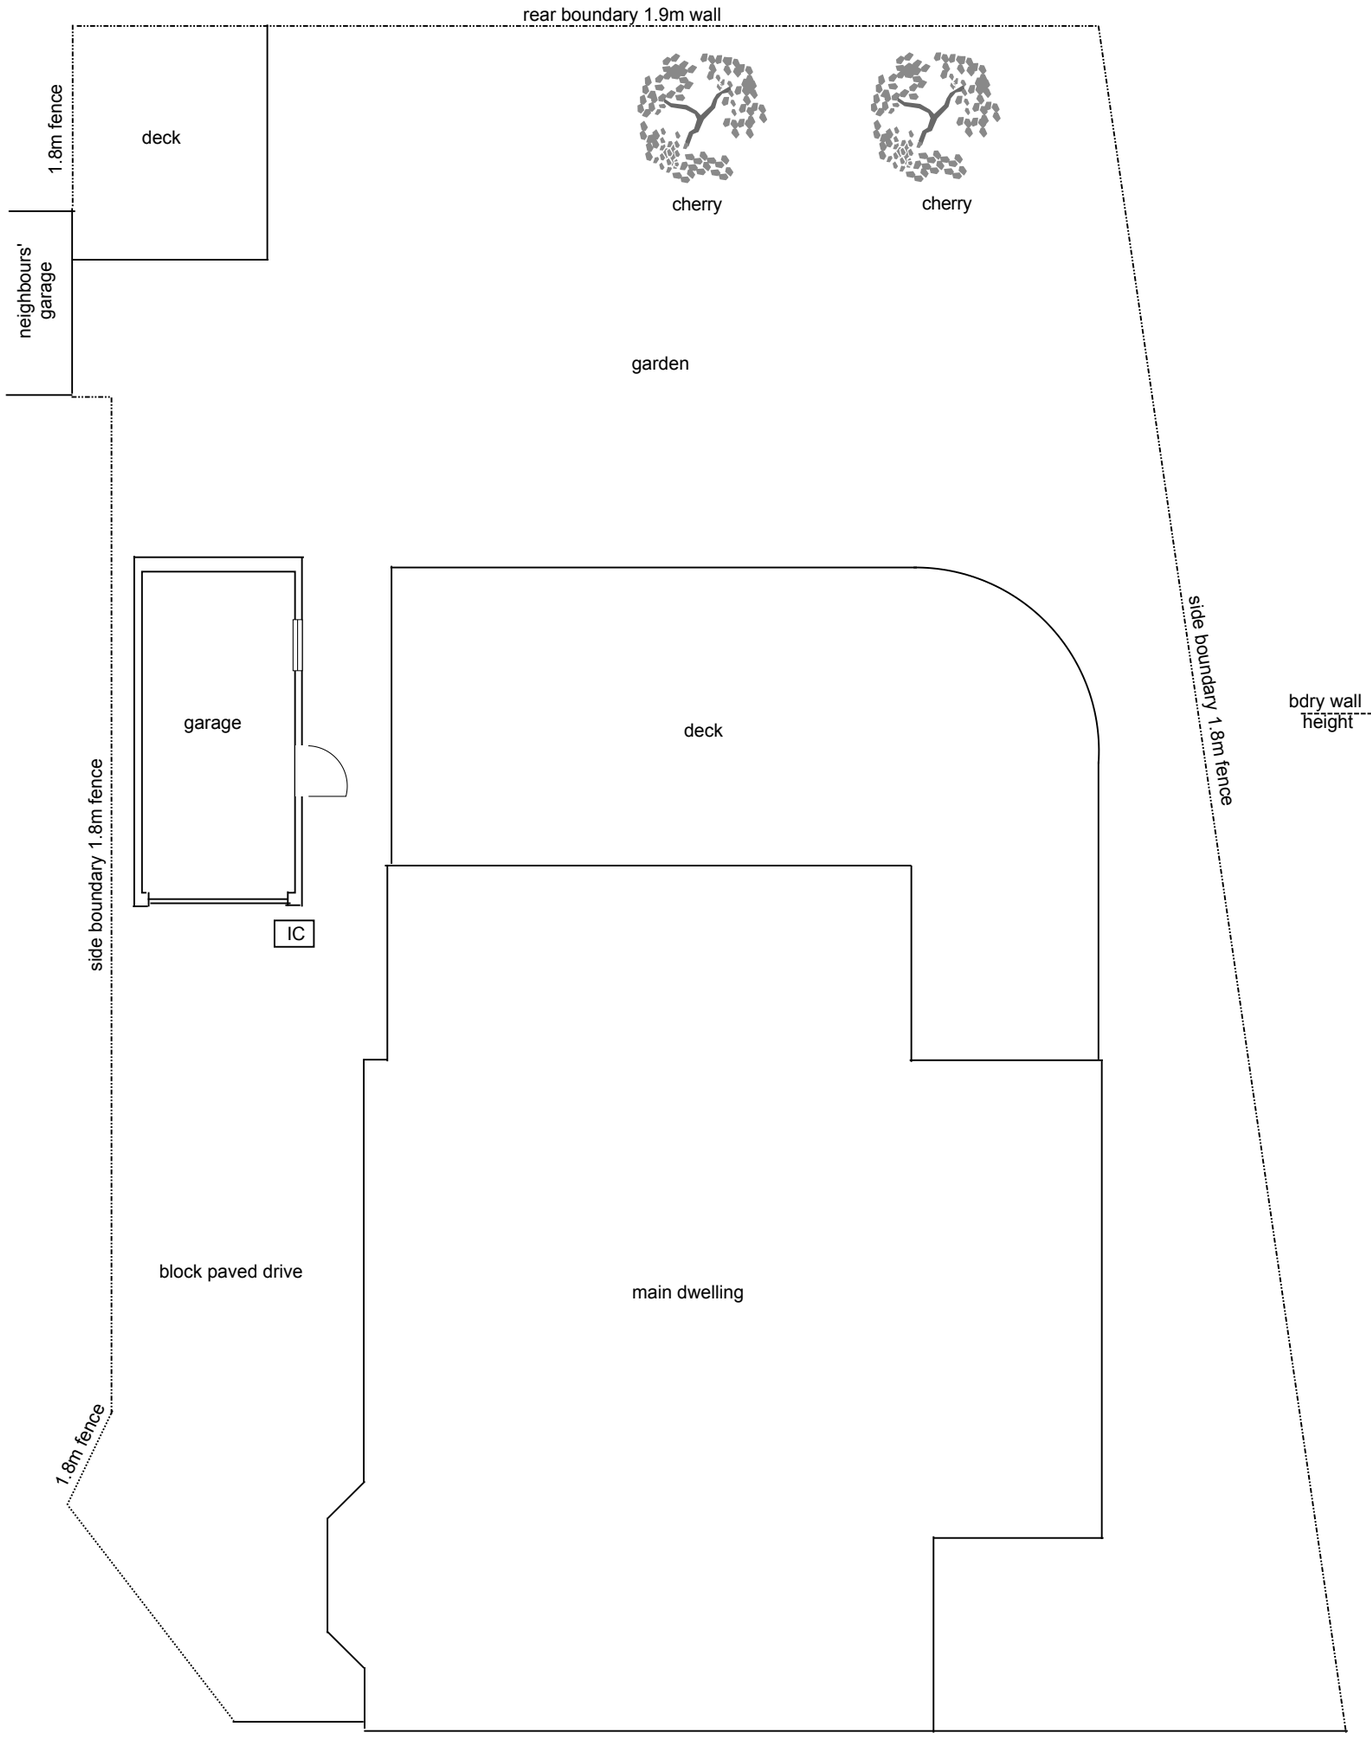


EXISTING LAYOUT

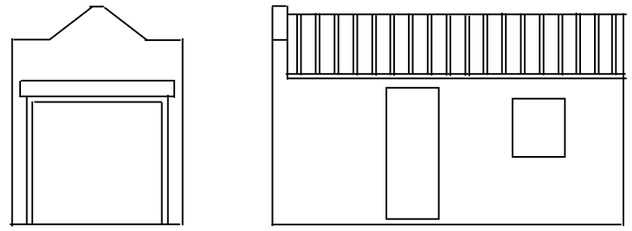

EXISTING FRONT & SIDE ELEVATIONS

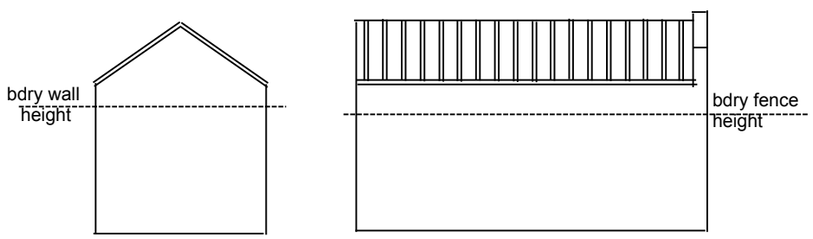

EXISTING REAR & SIDE ELEVATIONS

PROPOSAL
PROPOSED DEMOLITION OF EXISTING GARAGE AND CONSTRUCTION OF NEW DETACHED GARAGE
ADDRESS
2 ARMSTRONG AVENUE, SOUTH SHIELDS
CLIENTS
MR & MRS FITZGERALD
DRAWING REF
2021/OCT/02 DRWGS 1-4
SCALE
1:100 AT A3 DRWGS 1-3 1:50 AT A3 DRWG 4
DRAWN BY
KATHRYN FINNON TEL. 0191 4562656 email - katiemfinnon@hotmail.com

DRWG 1

1:100