

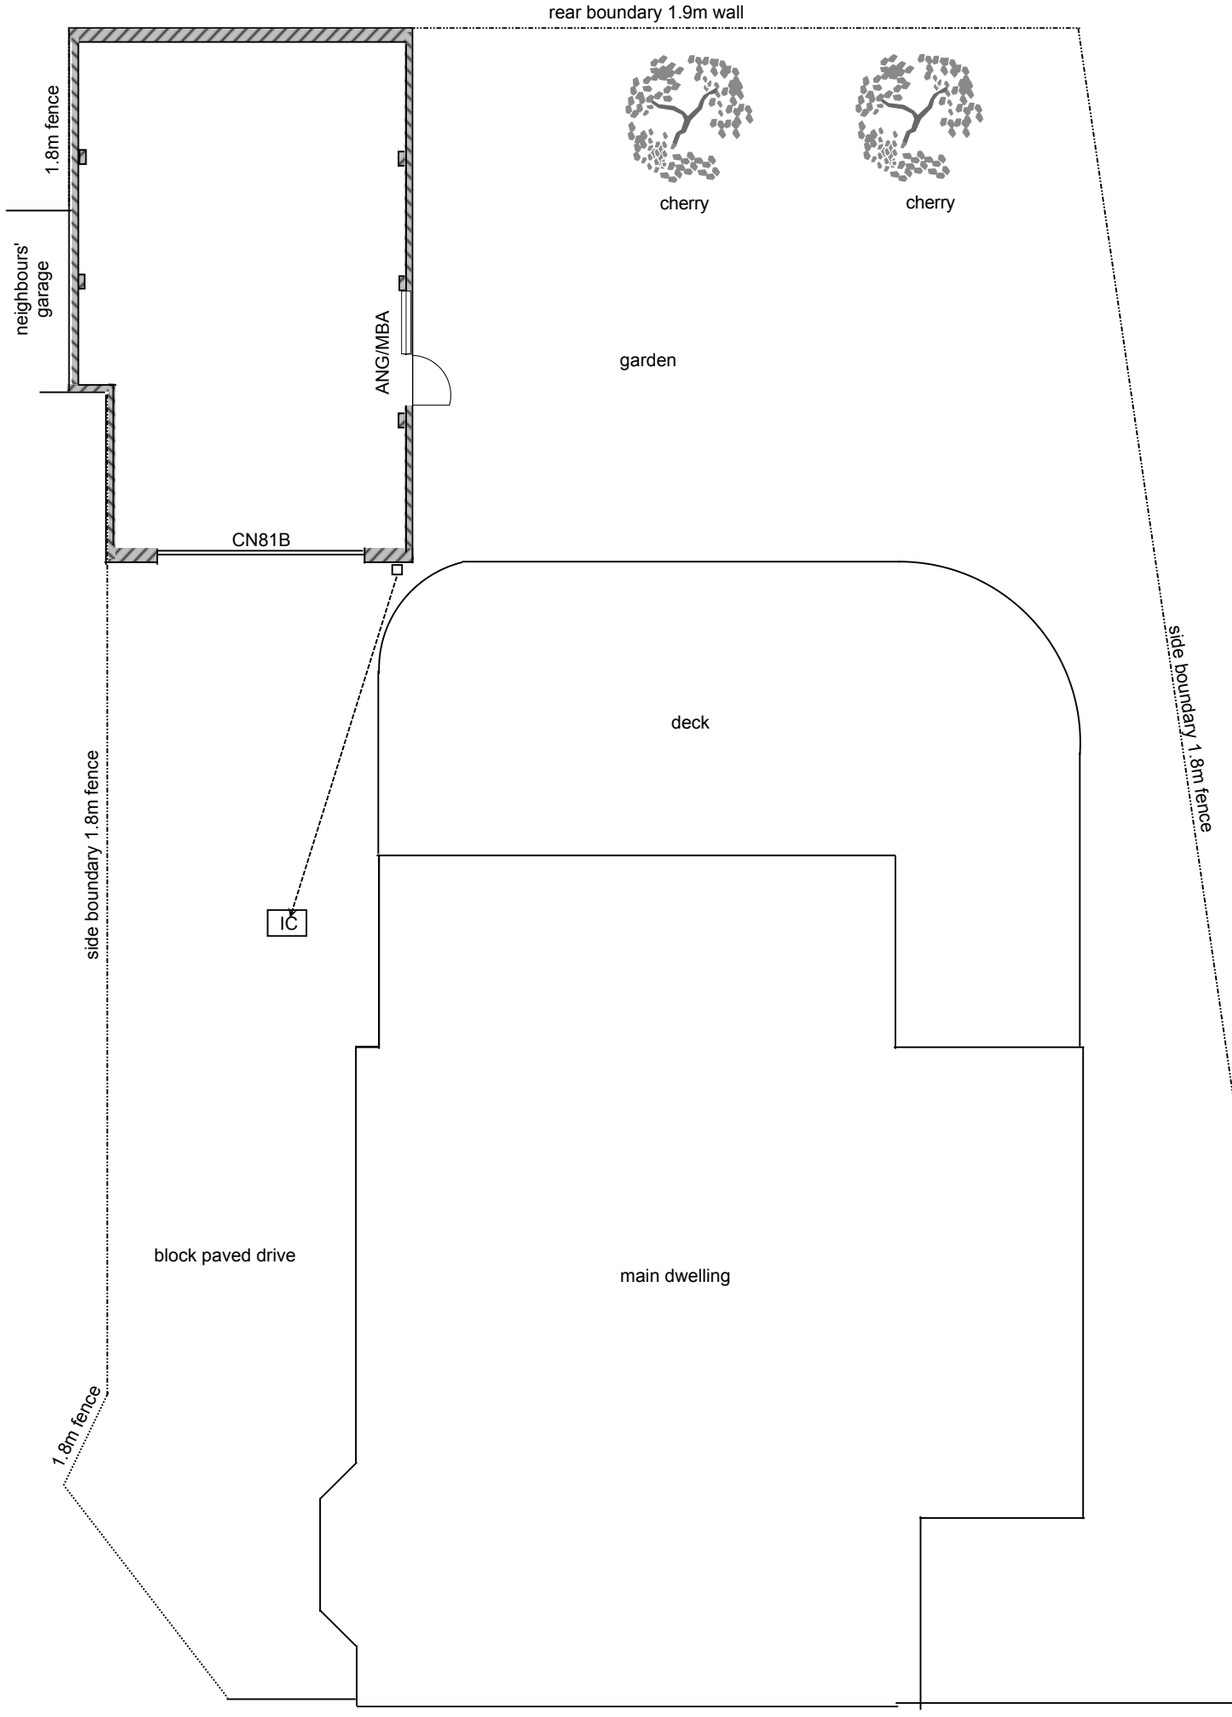


PROPOSED LAYOUT

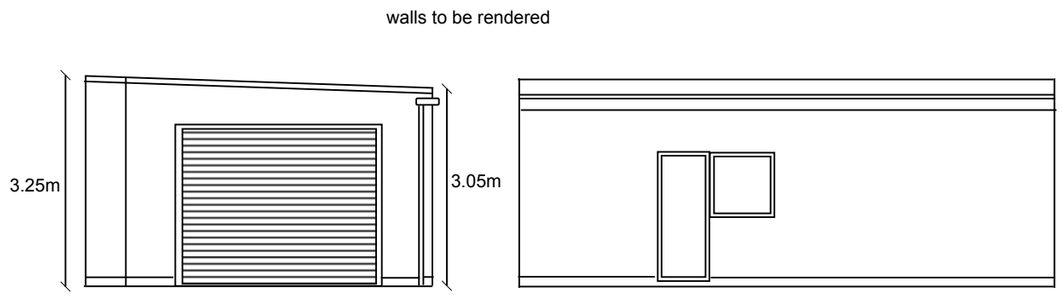

PROPOSED FRONT & SIDE ELEVATIONS

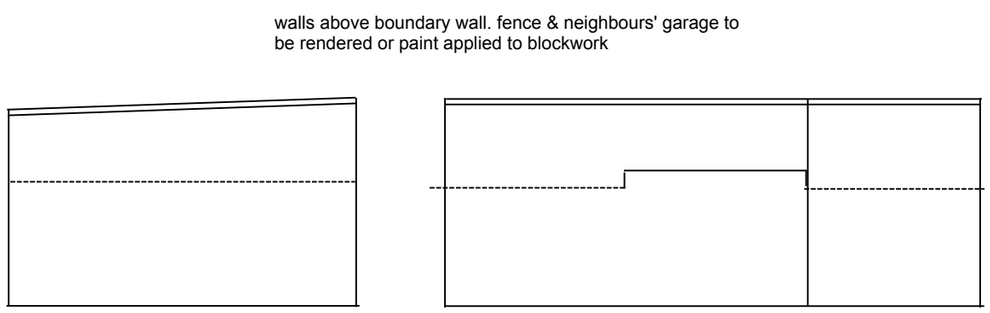

PROPOSED REAR & SIDE ELEVATIONS

2 ARMSTRONG AVENUE, SOUTH SHIELDS DRWG 2

1:100