



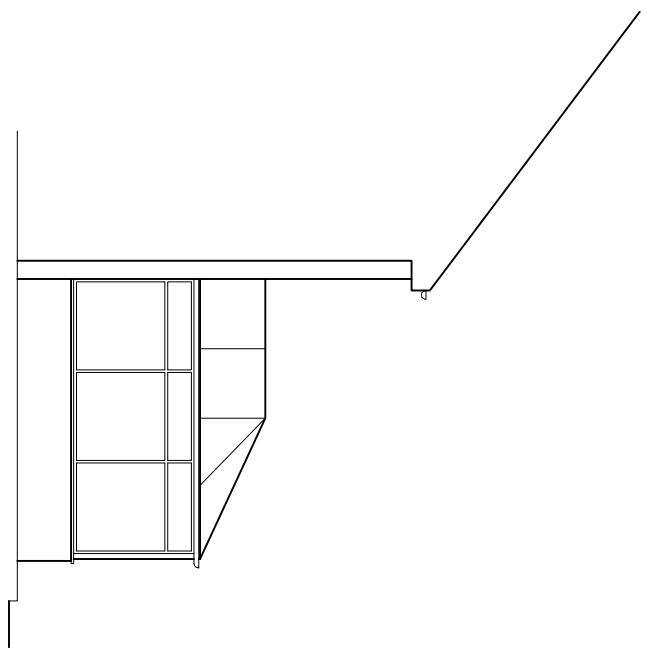


EXISTING SIDE (North) ELEVATION 1:100




EXISTING REAR (West) ELEVATION 1:100

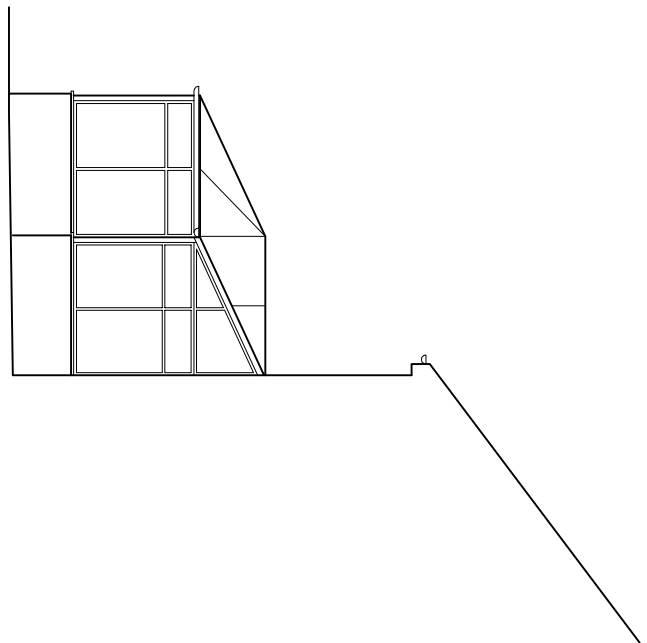


EXISTING SIDE (South) ELEVATION 1:100

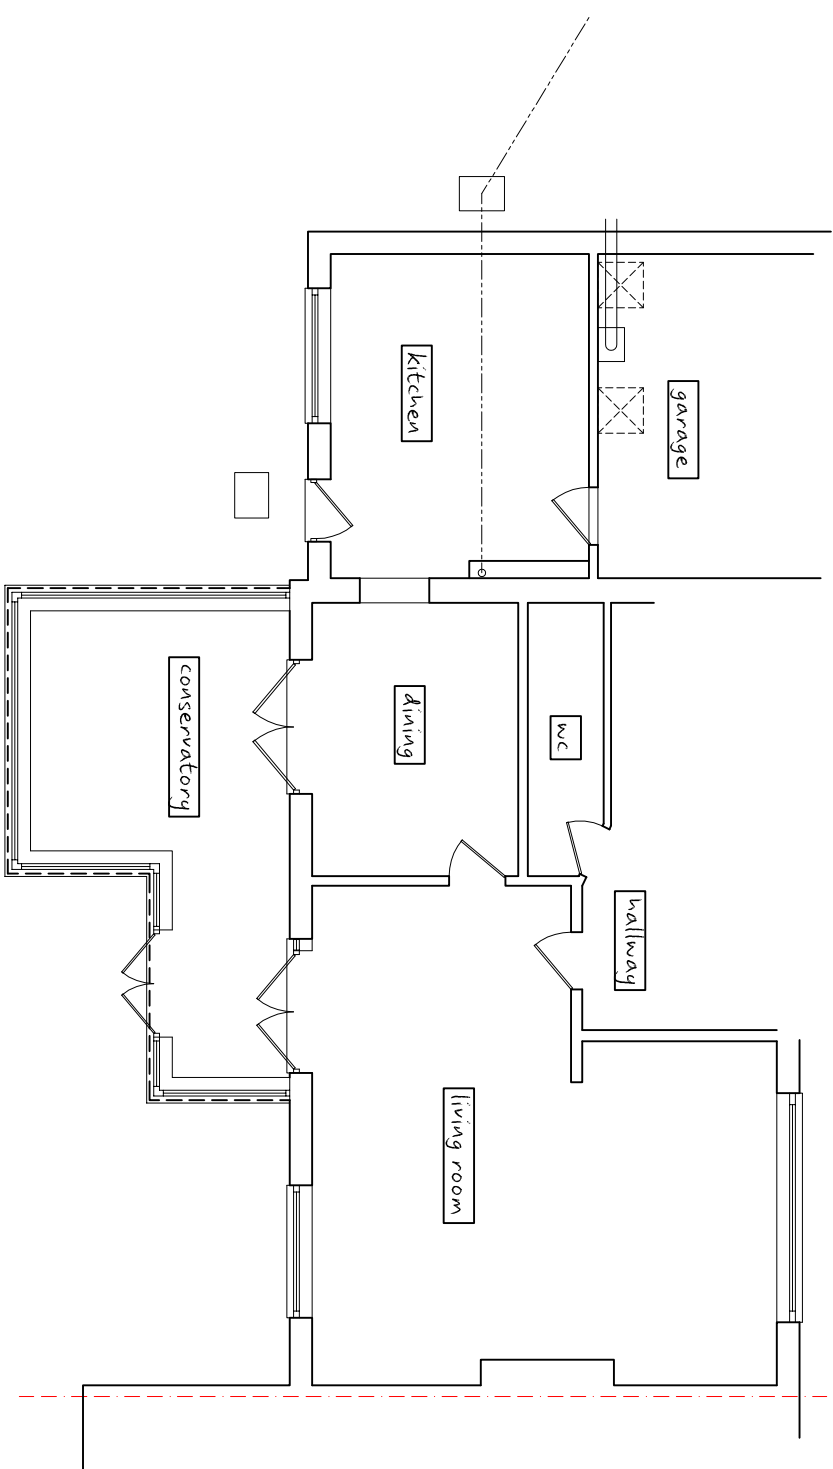


EXISTING GROUND FLOOR PLAN 1:100

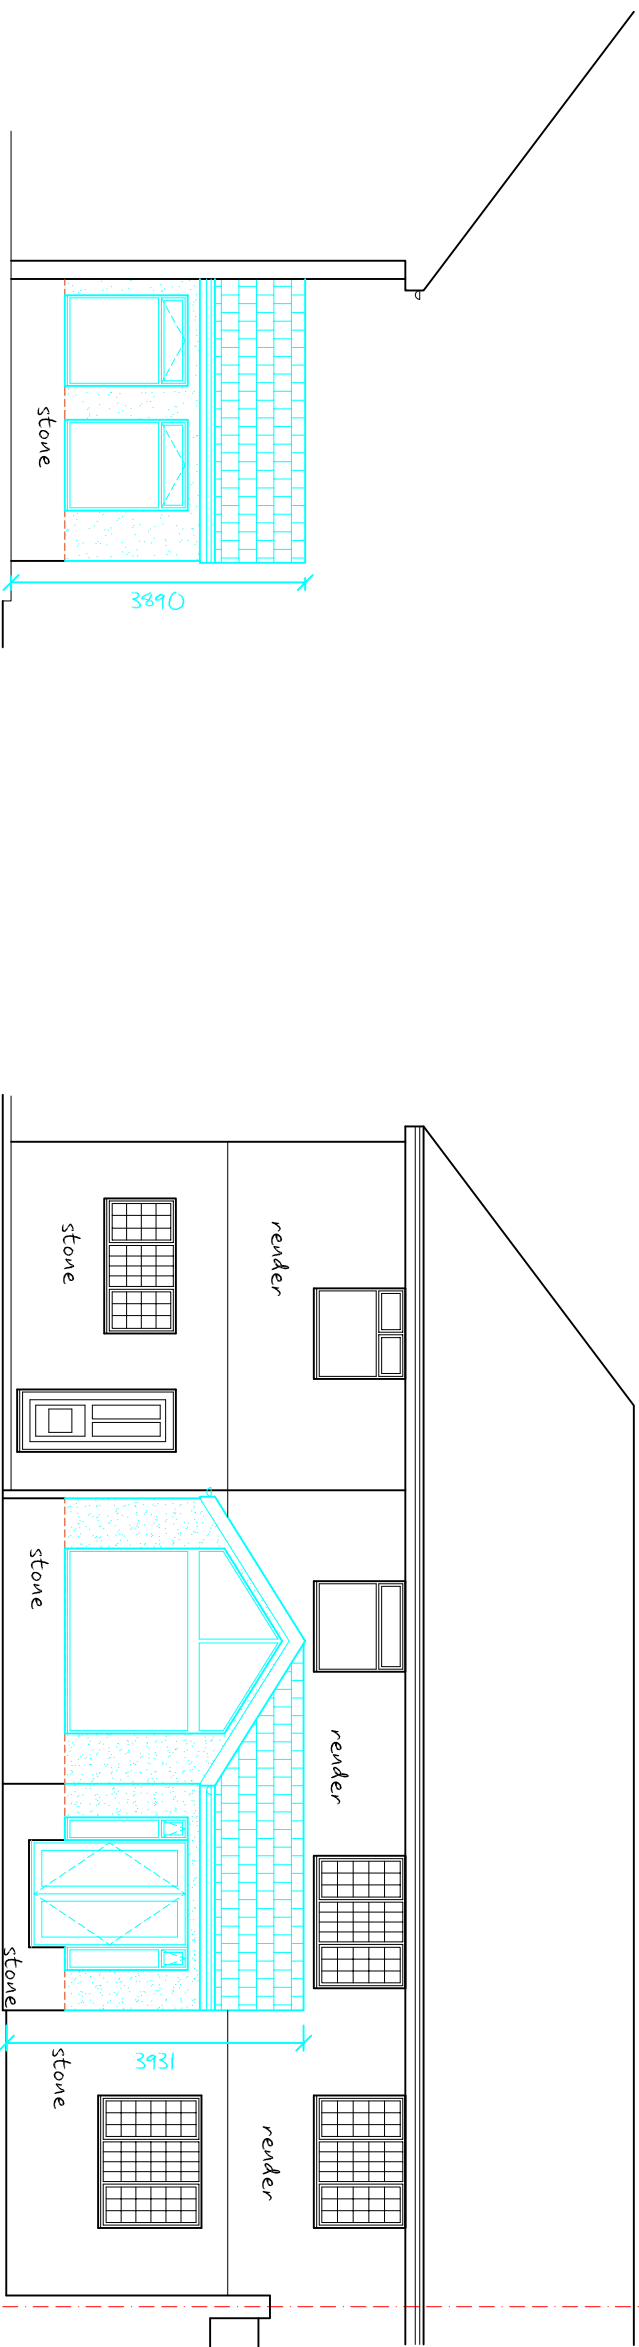


PROPOSED SIDE (North) ELEVATION 1:100

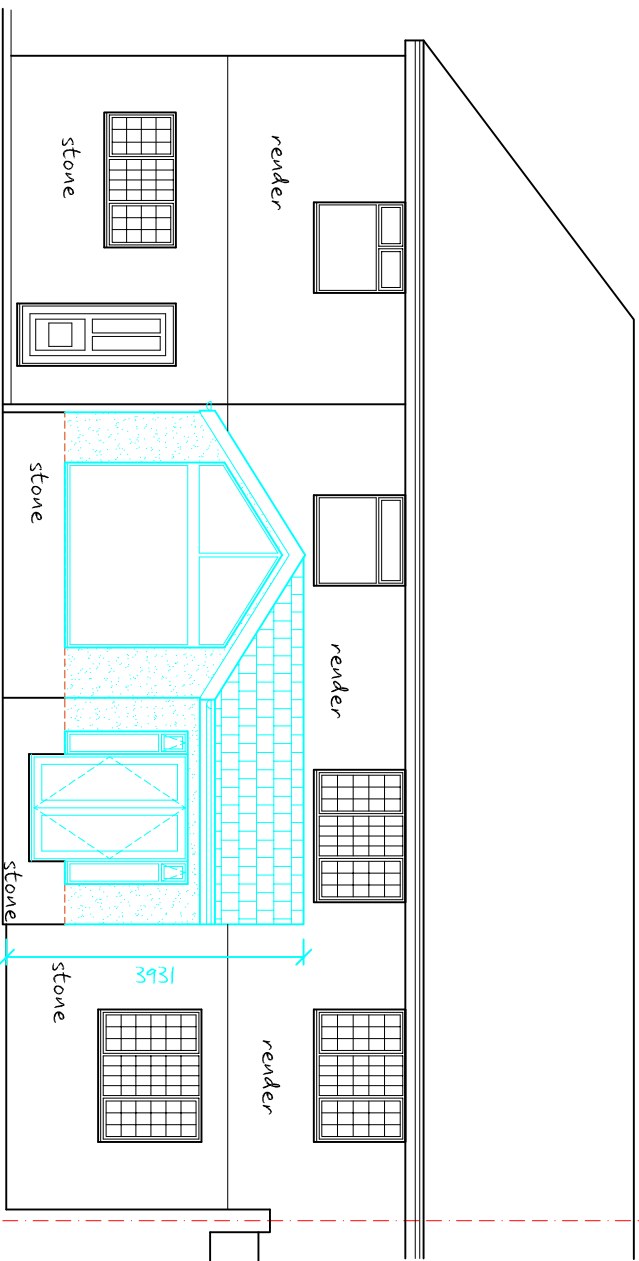


PROPOSED REAR (West) ELEVATION 1:100

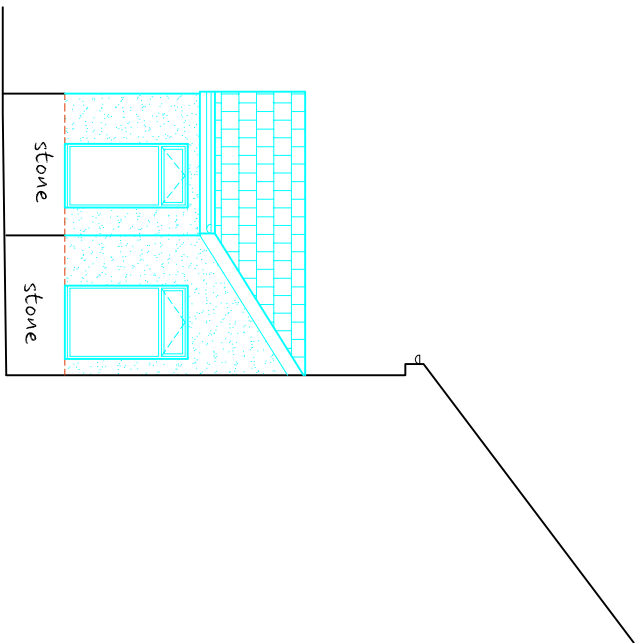


PROPOSED SIDE (South) ELEVATION 1:100

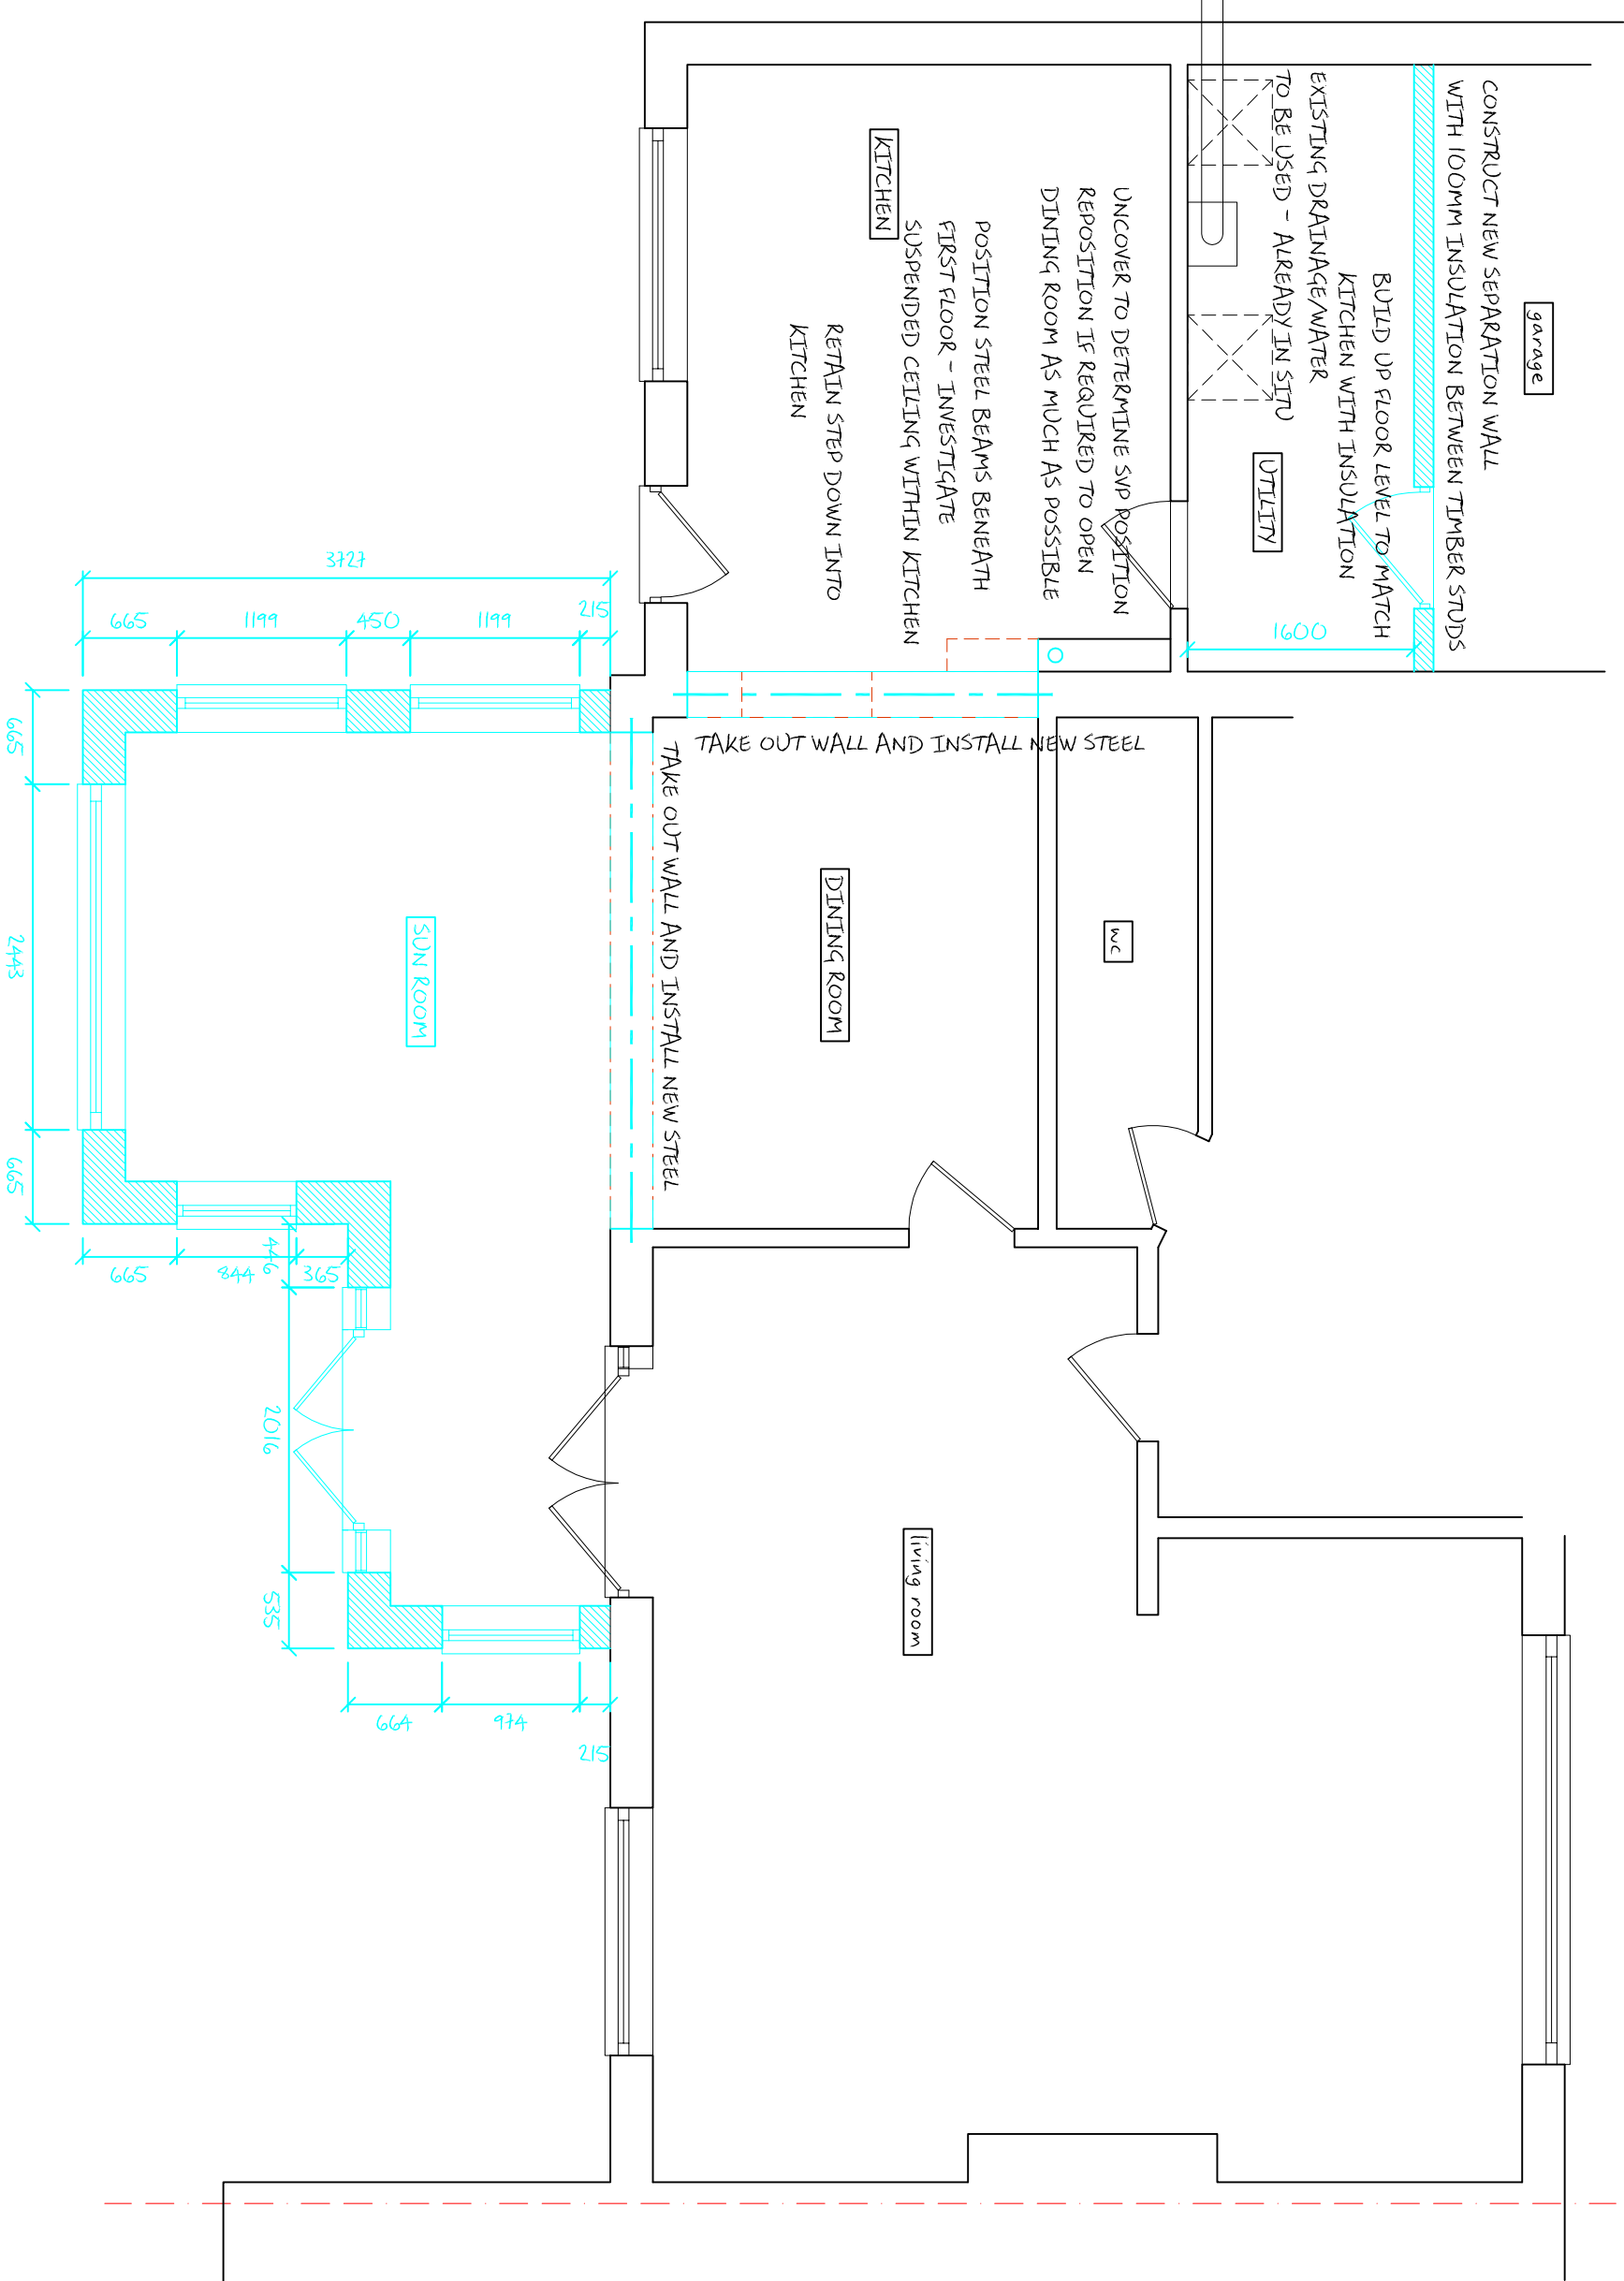

PROPOSED GROUND FLOOR PLAN 1:50

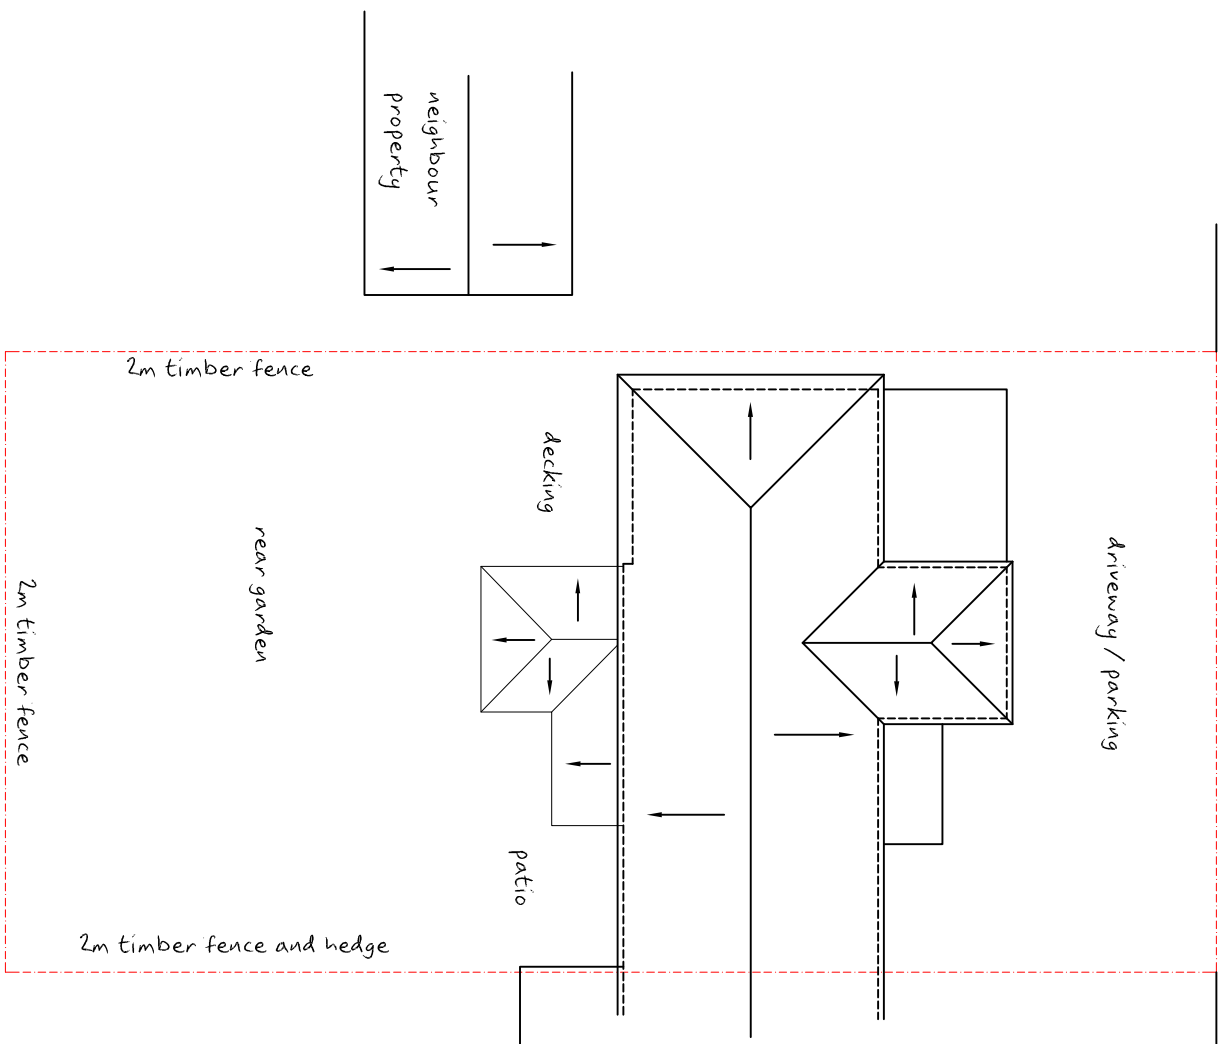

EXISTING SITE / ROOF PLAN 1:200

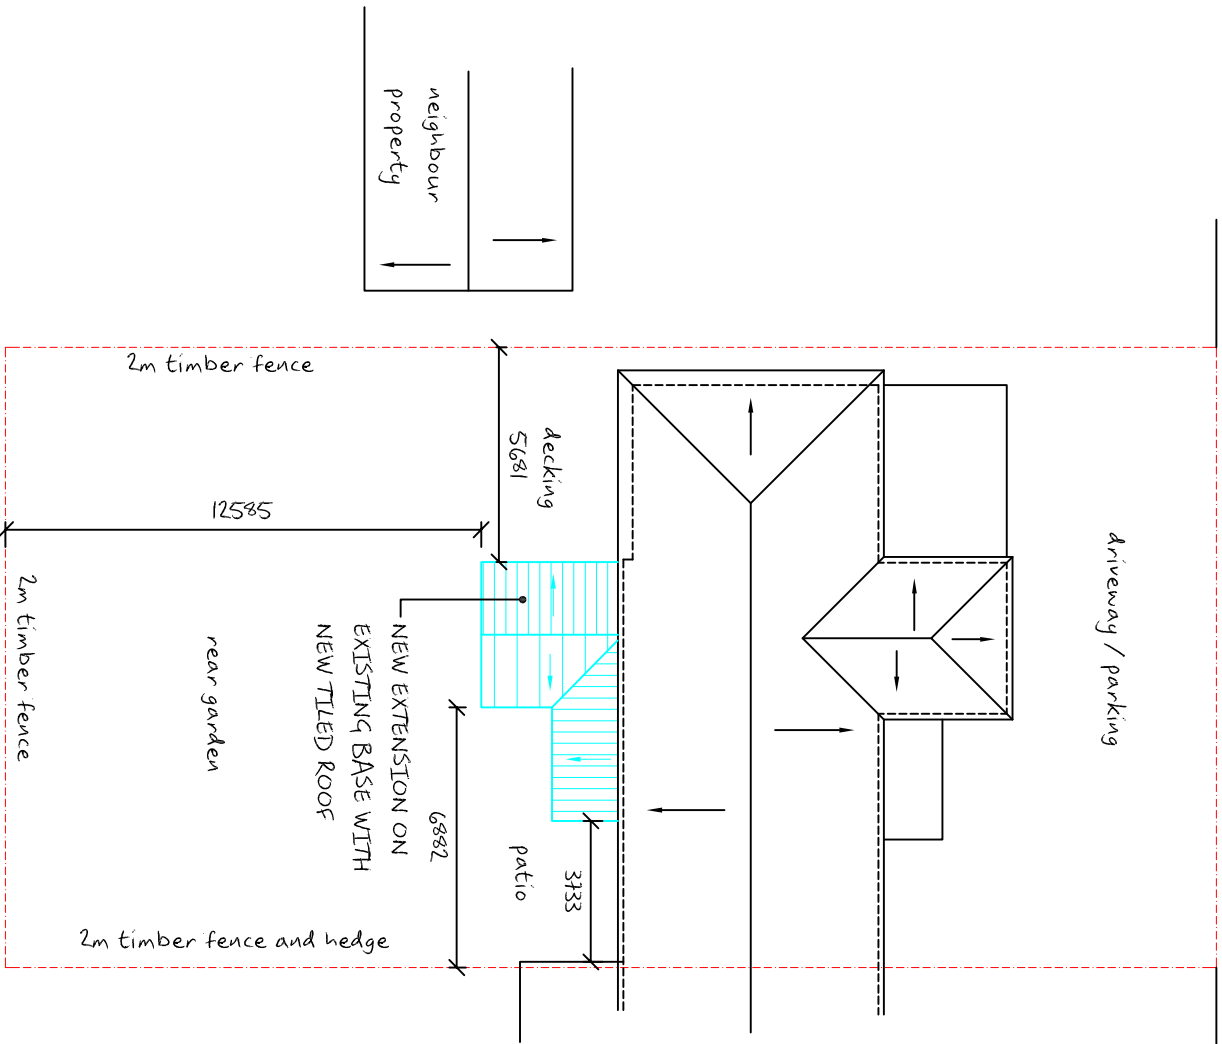

PROPOSED SITE / ROOF PLAN 1:200

