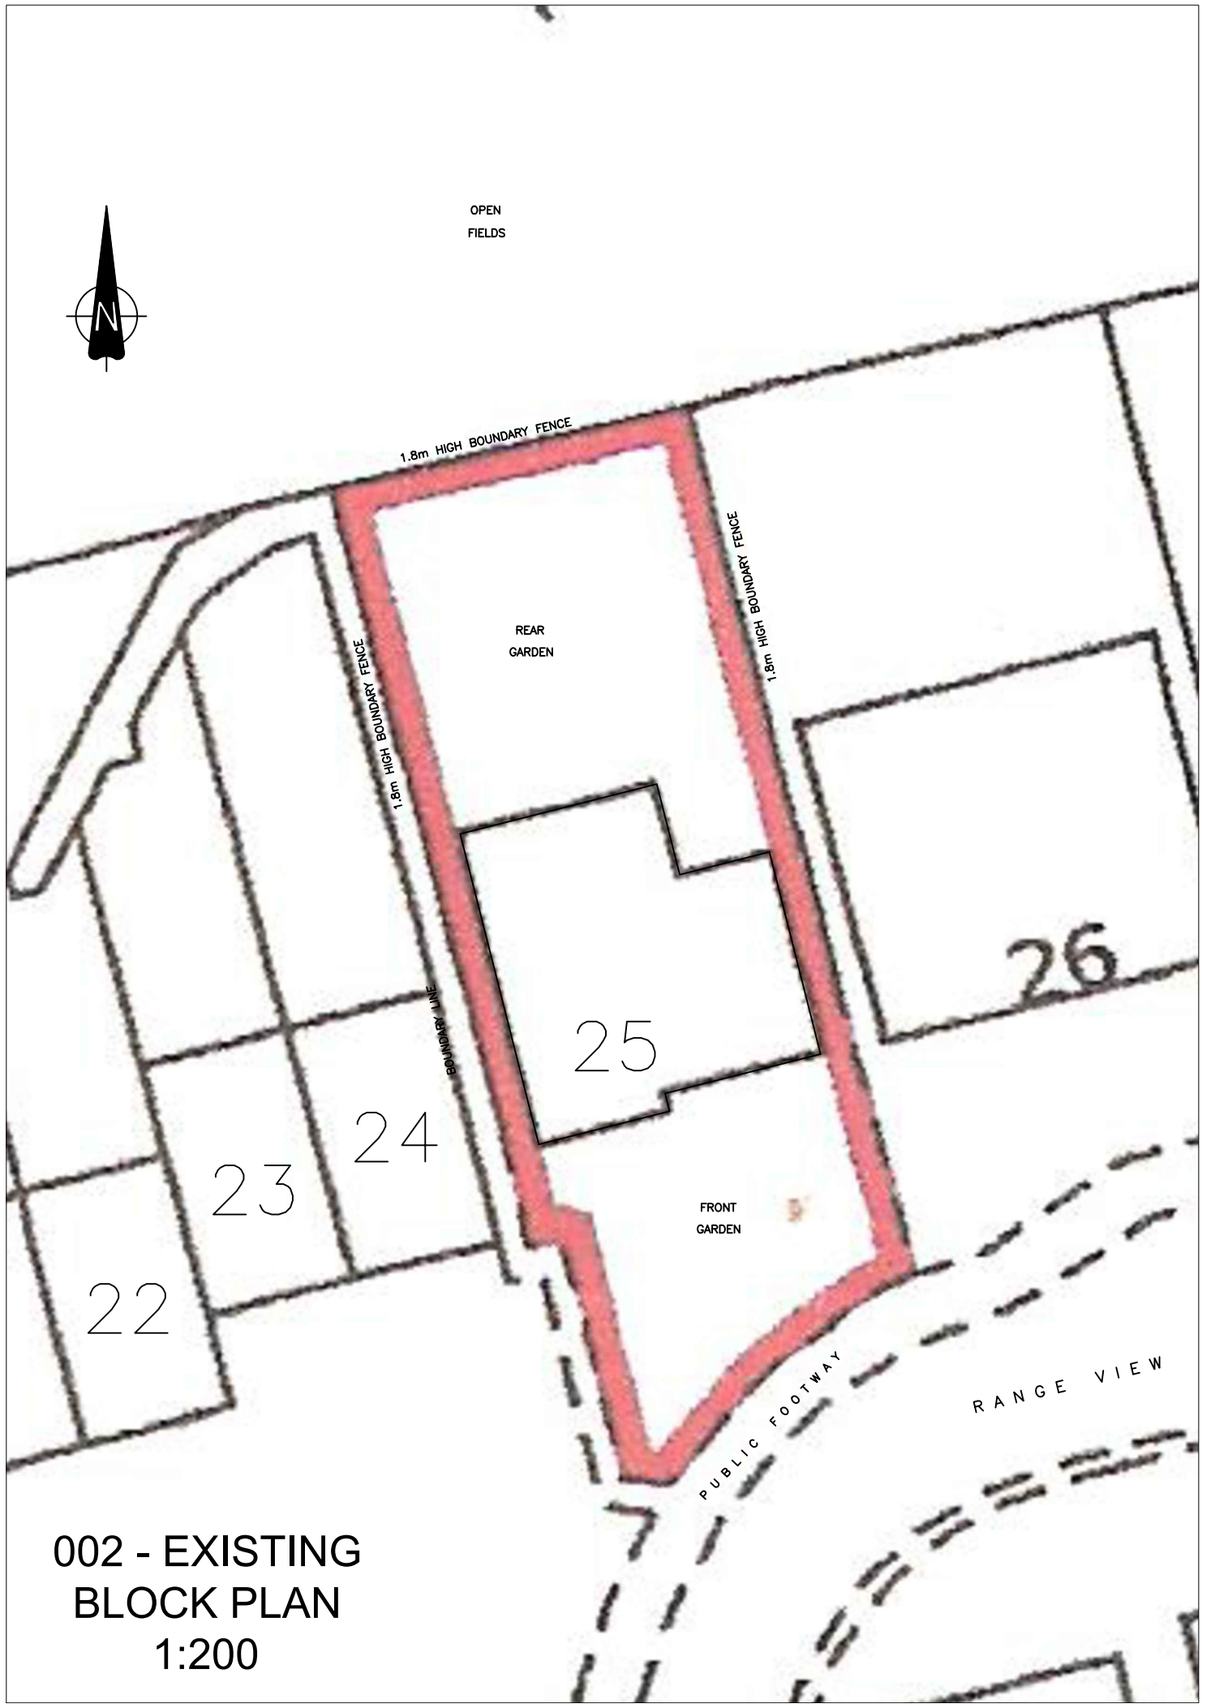

002 - EXISTING
BLOCK PLAN
1:200

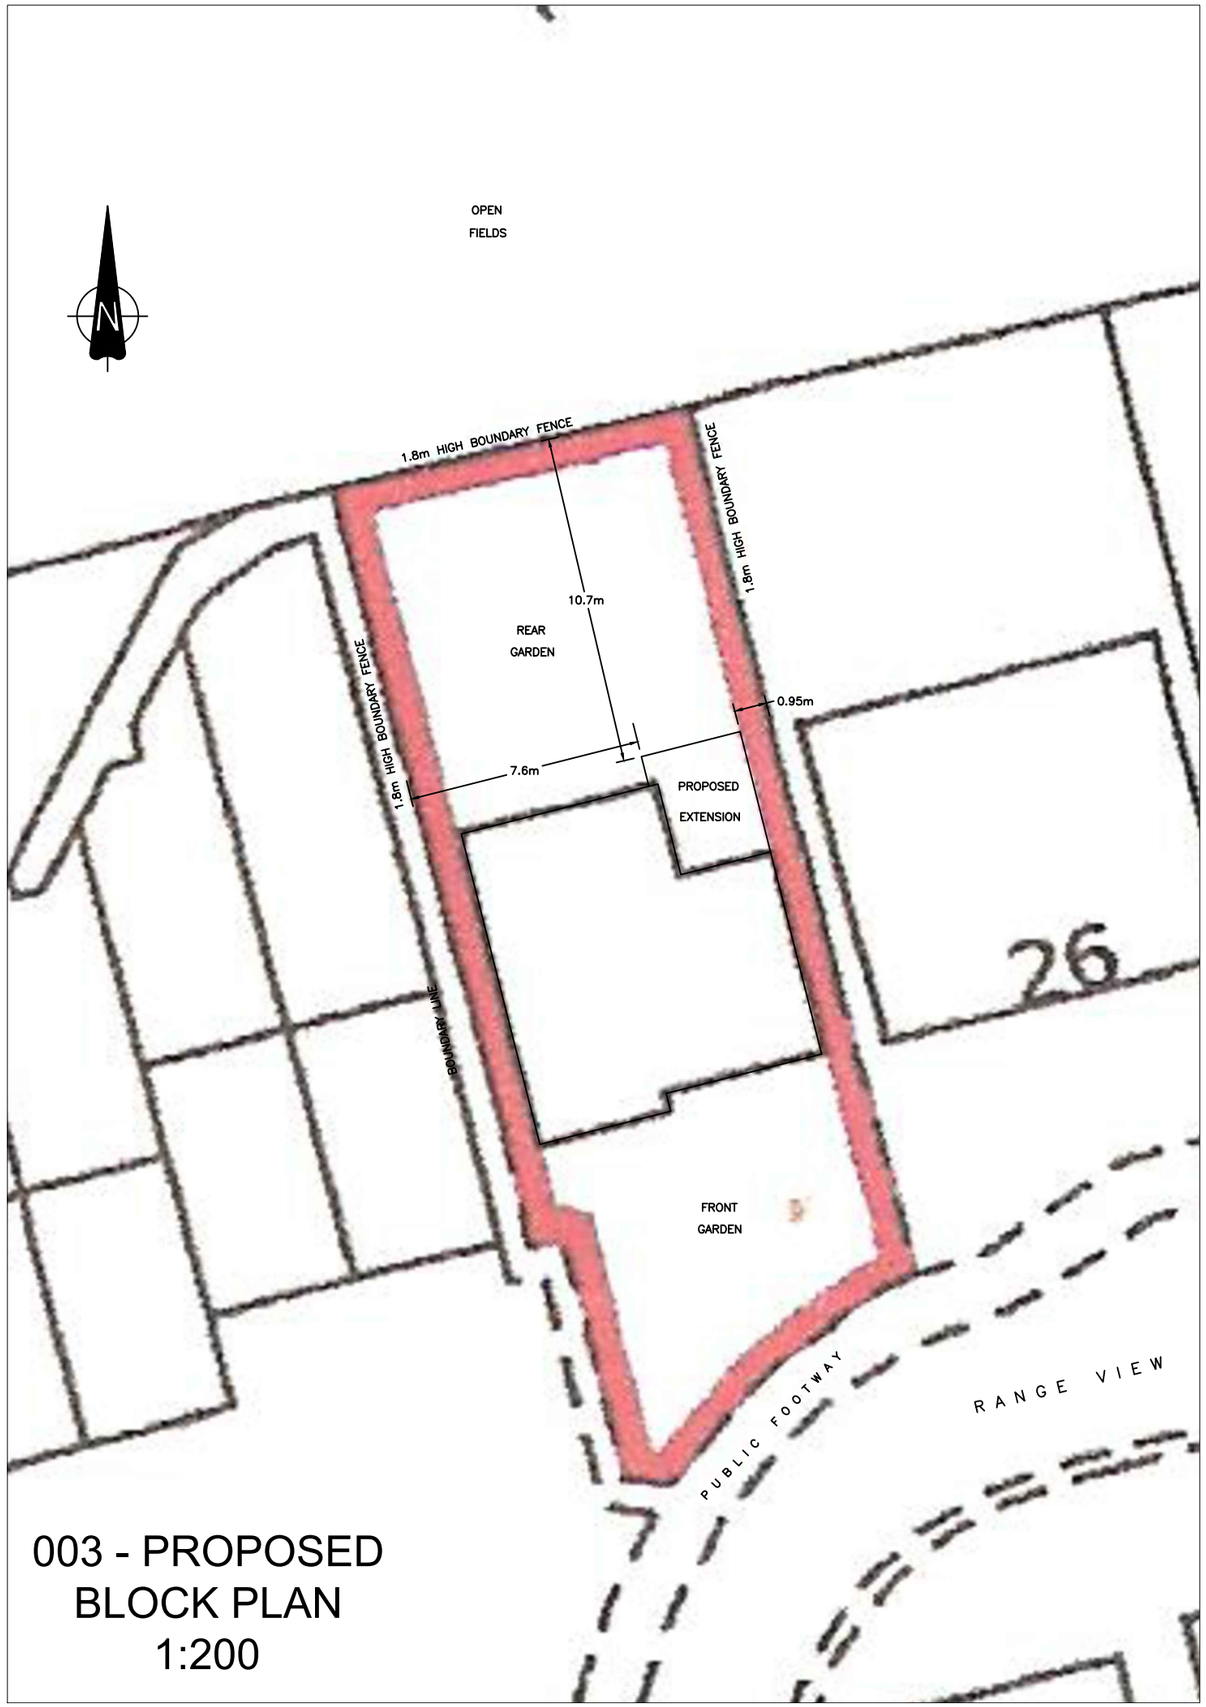

003 - PROPOSED
BLOCK PLAN
1:200