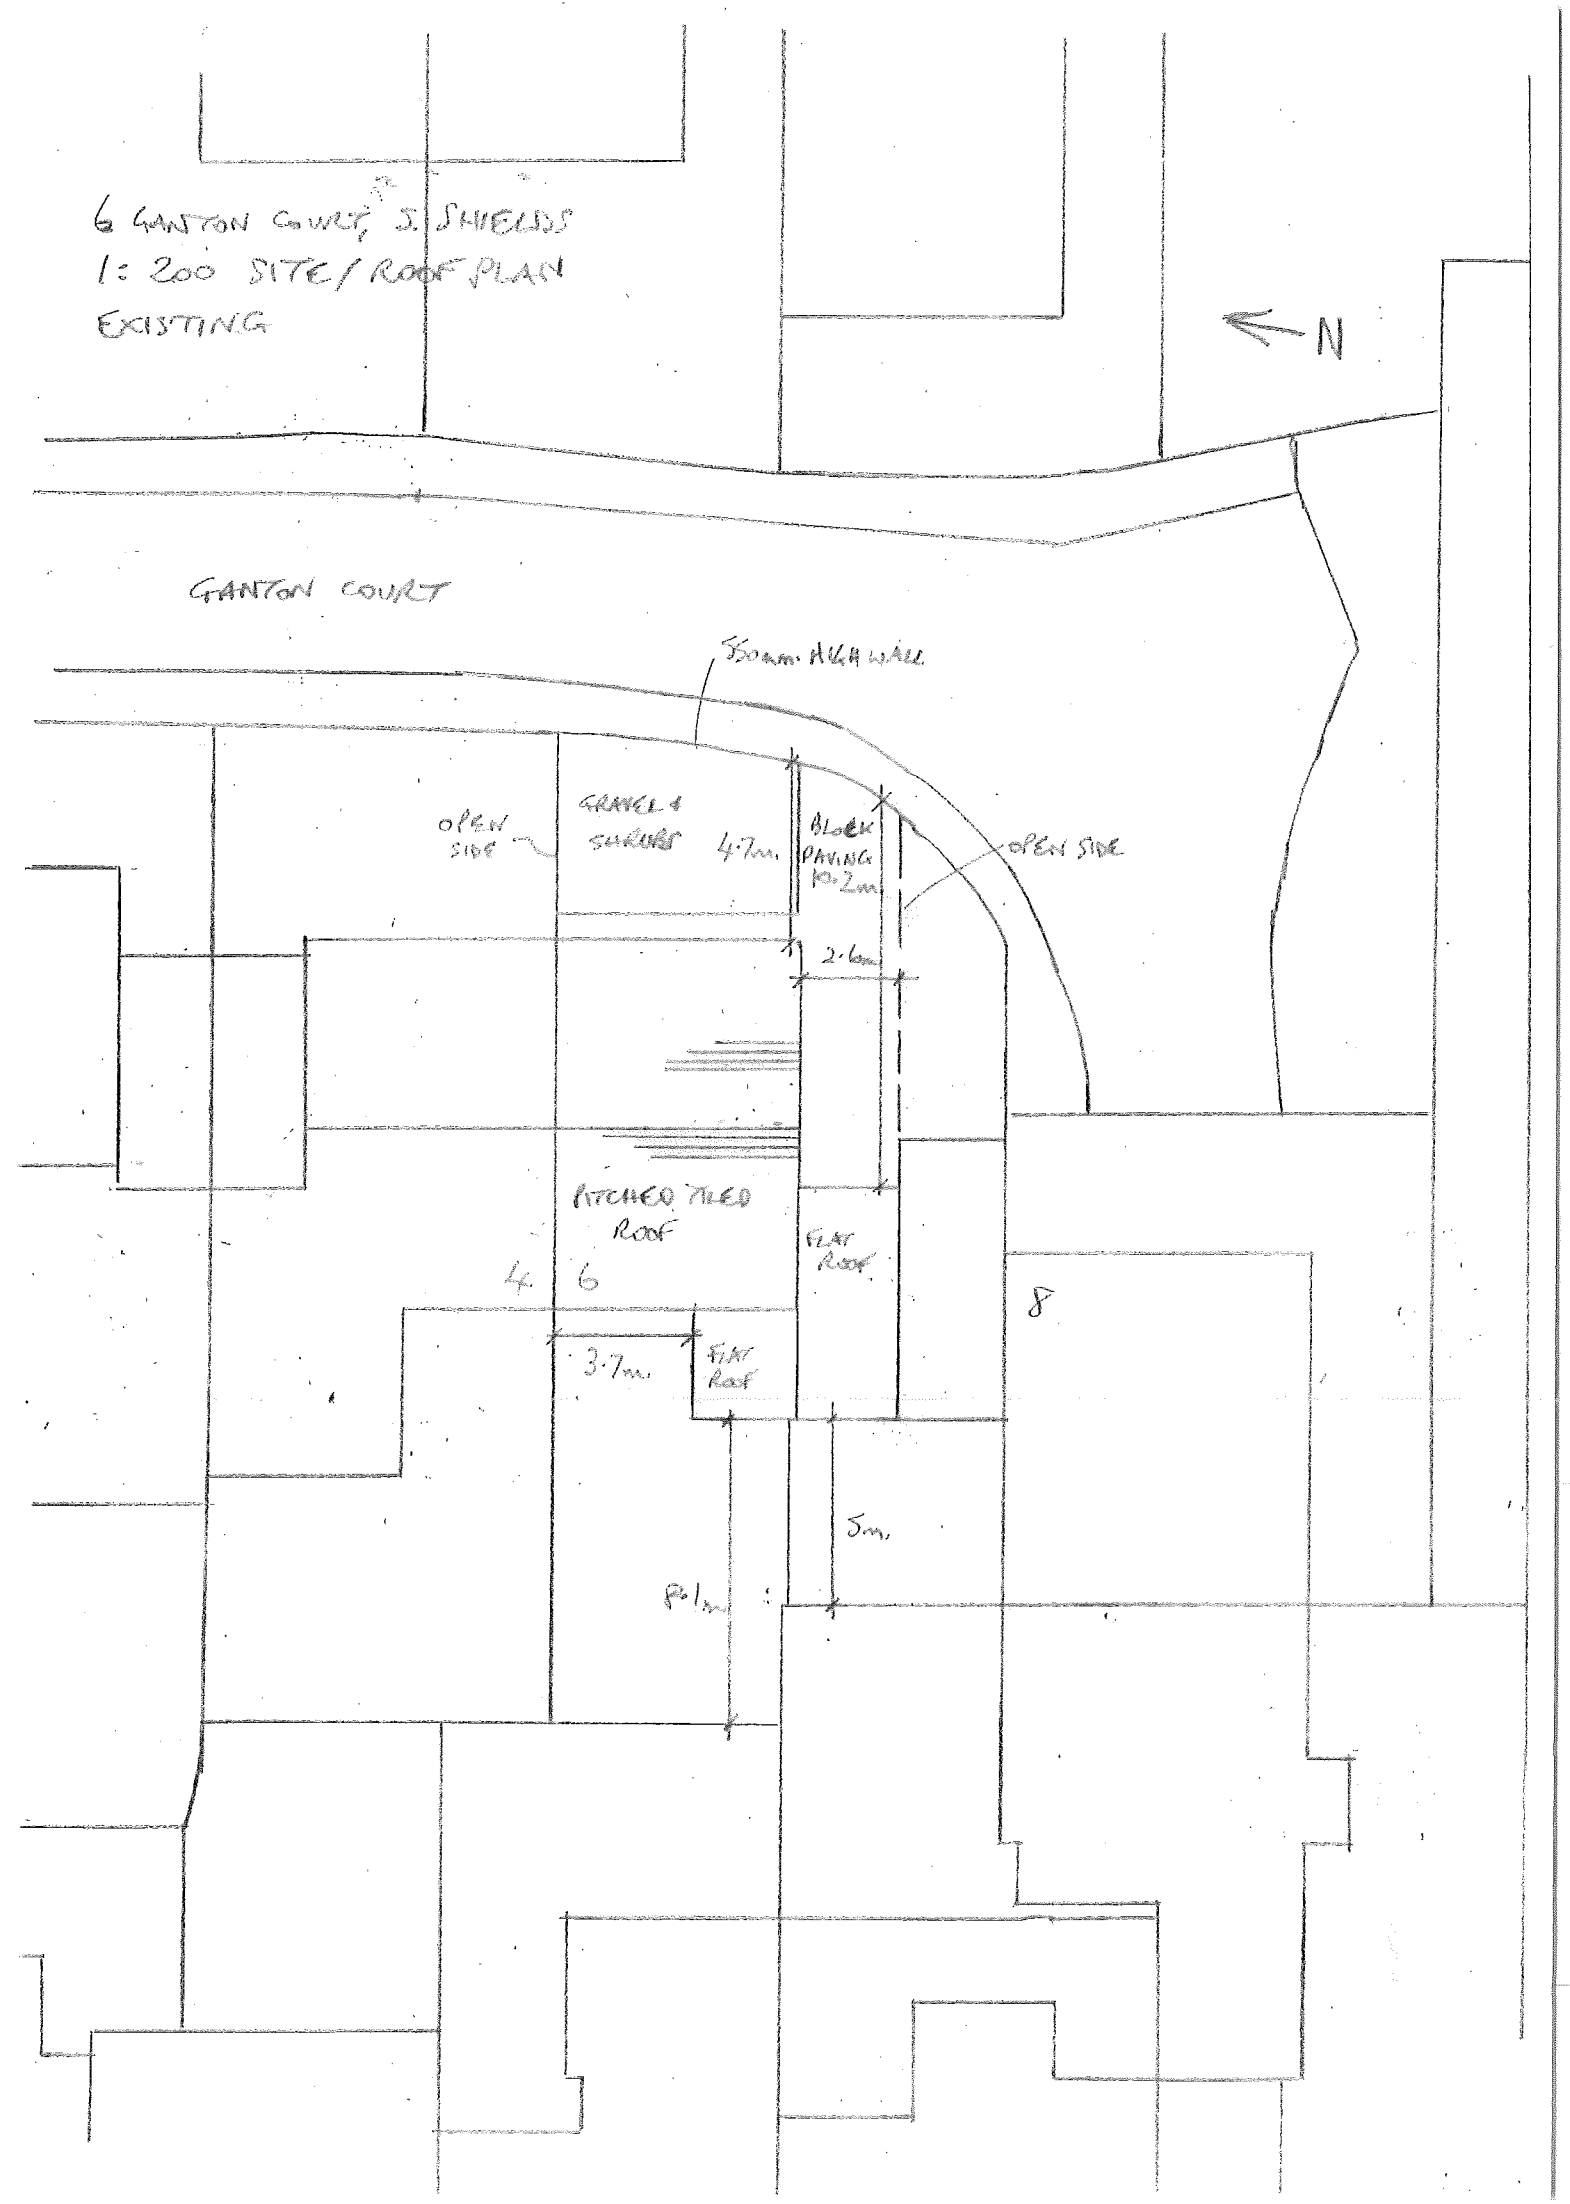

6 GANTON COURT, J. SHIELDS
1:200 SITE/ROOF PLAN
EXISTING
N
GANTON COURT
550mm HIGH WALL
OPEN SIDE
GRAVEL & SHRUBS
4.7m.
BLOCK PAVING 10.2m
OPEN SIDE
2.6m
PITCHED TILED ROOF
FLAT ROOF
4
6
8
3.7m.
FLAT ROOF
5m.
8.1m.