

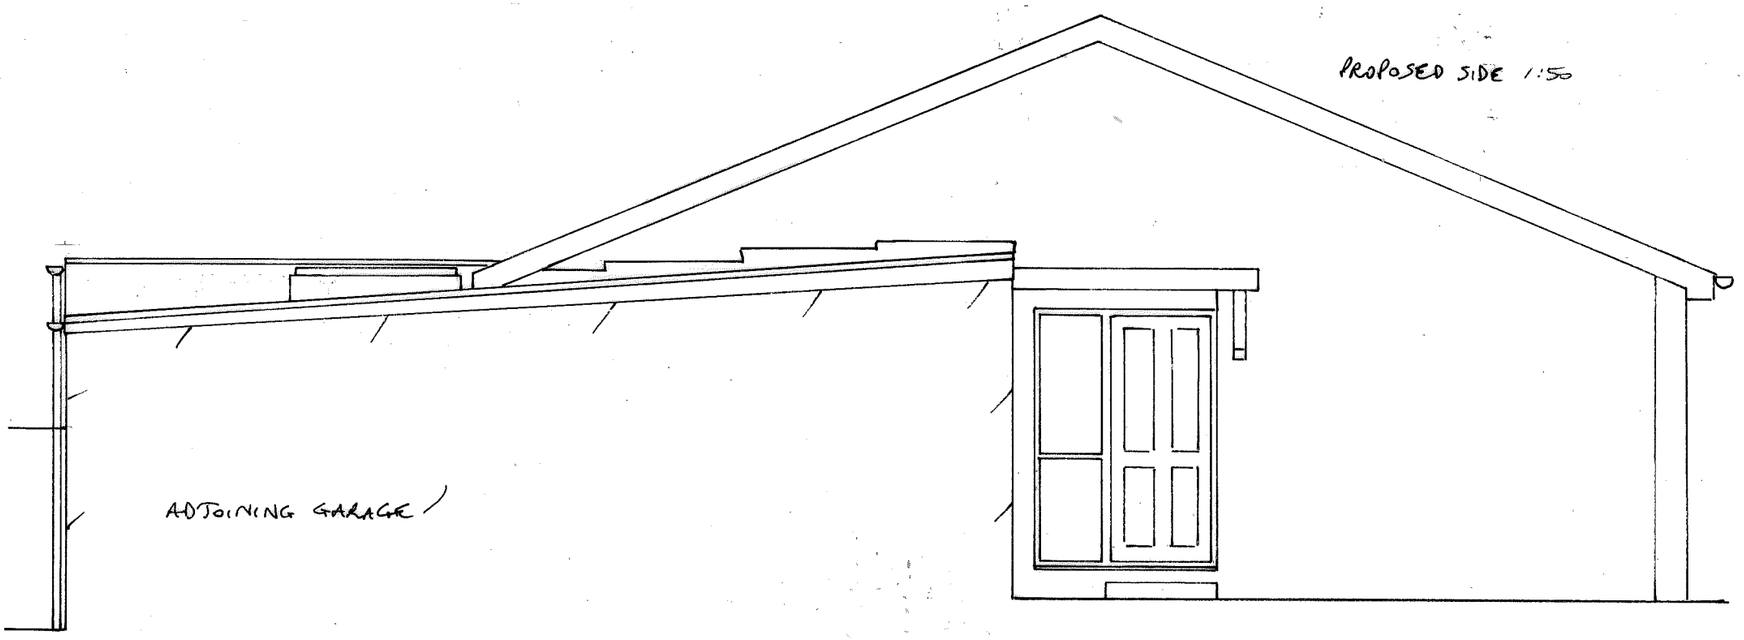


PROPOSED SIDE 1:50

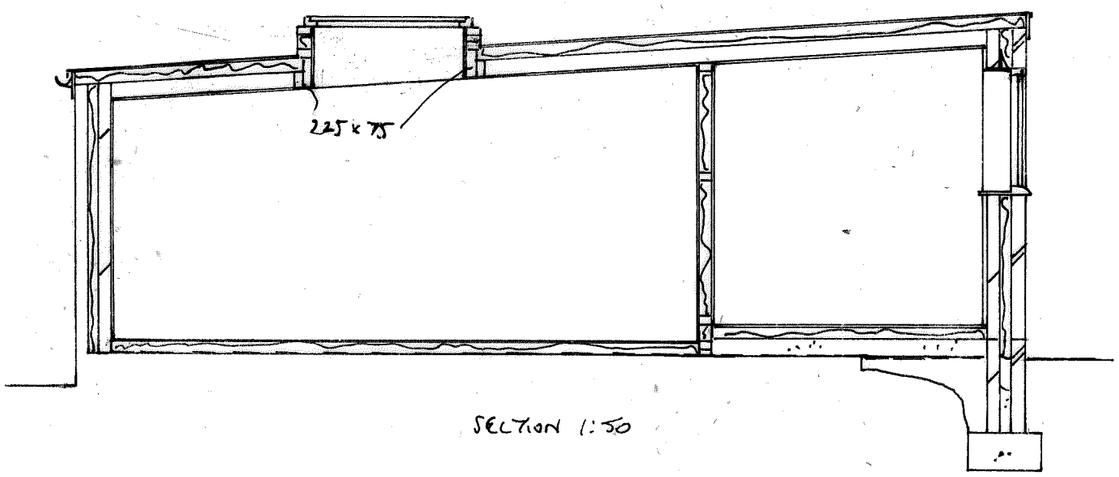

SECTION 1:50

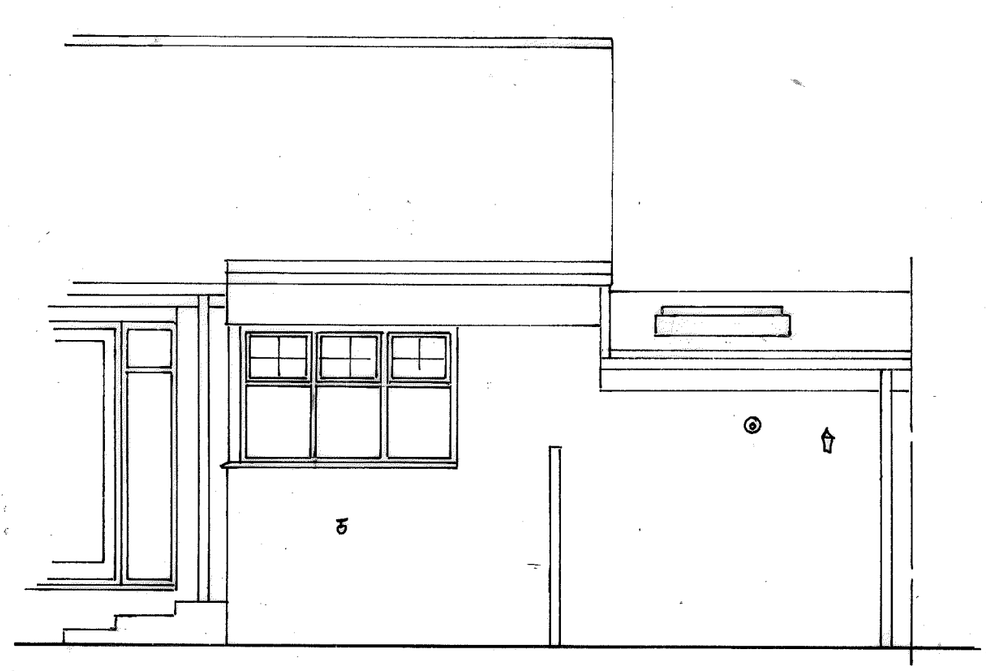

PROPOSED REAR 1:50

PROPOSED EXTENSION TO 6 GANTON COURT, S. SHIELDS
FOR MR. & MRS. LINCOLN **DRG NO 1**