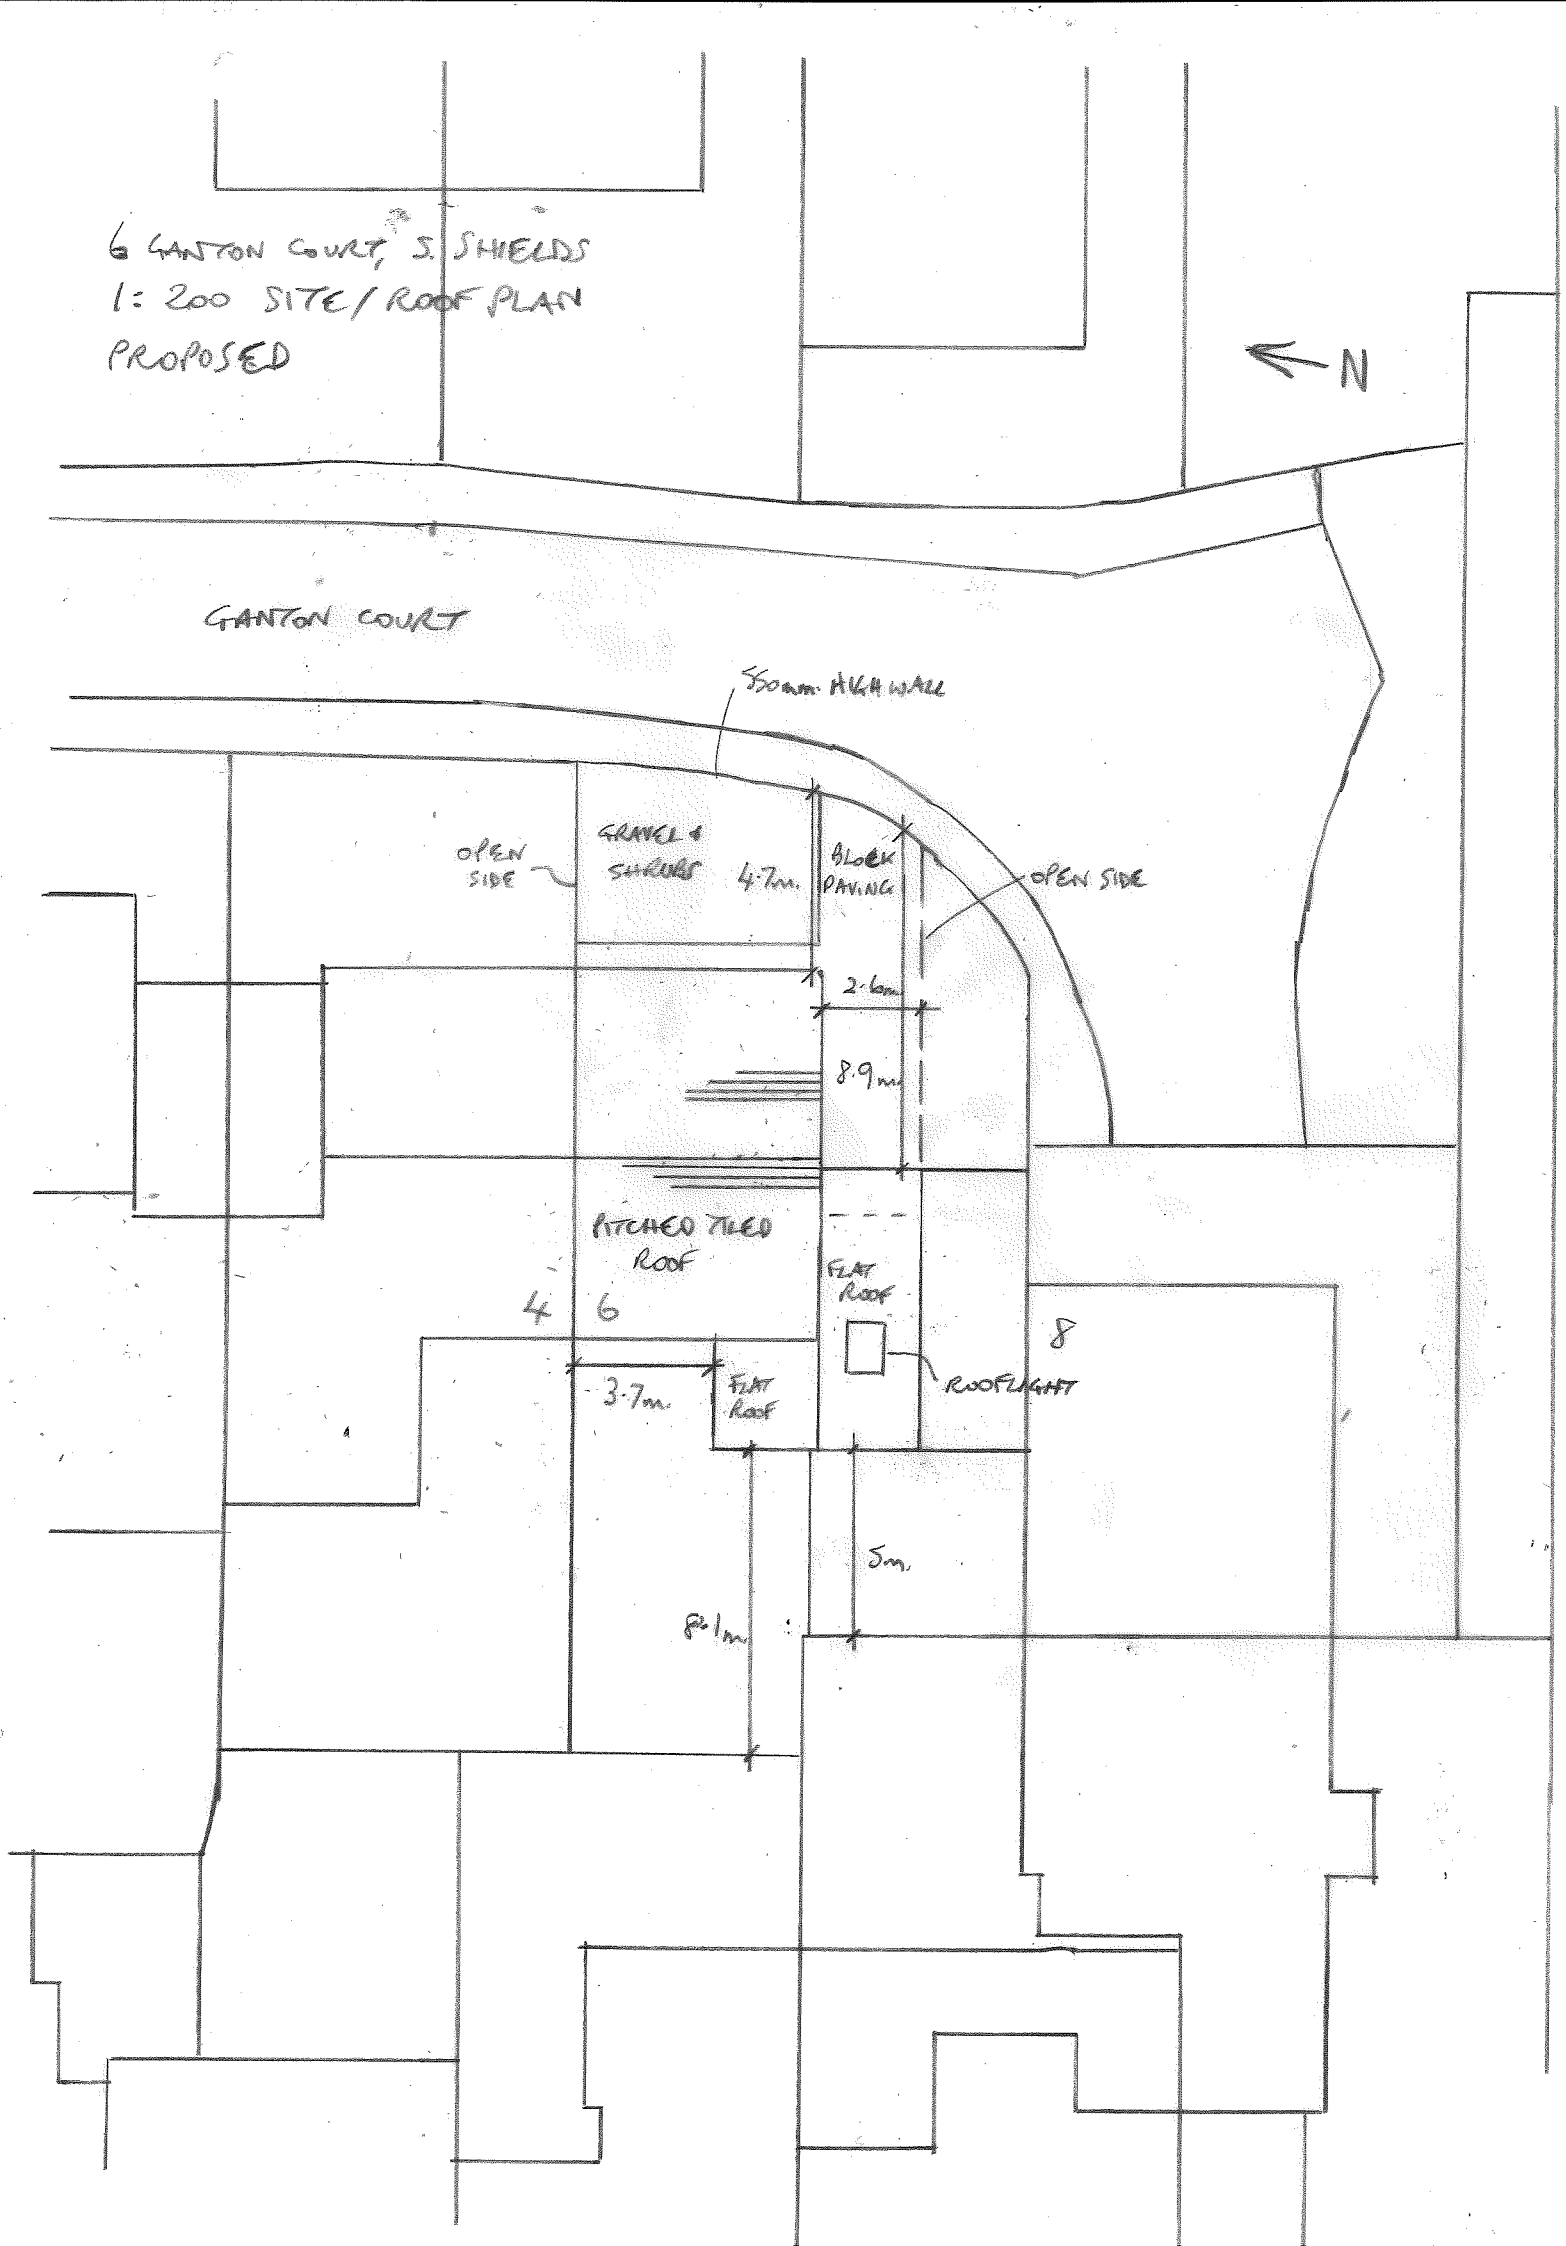

6 GANTON COURT, S. SHIELDS
1:200 SITE/ROOF PLAN
PROPOSED
N
GANTON COURT
550mm HIGH WALL
OPEN SIDE
GRAVEL & SHRUBS
4·7m.
BLOCK PAVING
OPEN SIDE
2·6m.
8·9m.
PITCHED TILED ROOF
FLAT ROOF
ROOFLIGHT
4
6
8
3·7m.
FLAT ROOF
5m.
8·1m.