
PLANNING DRAWING

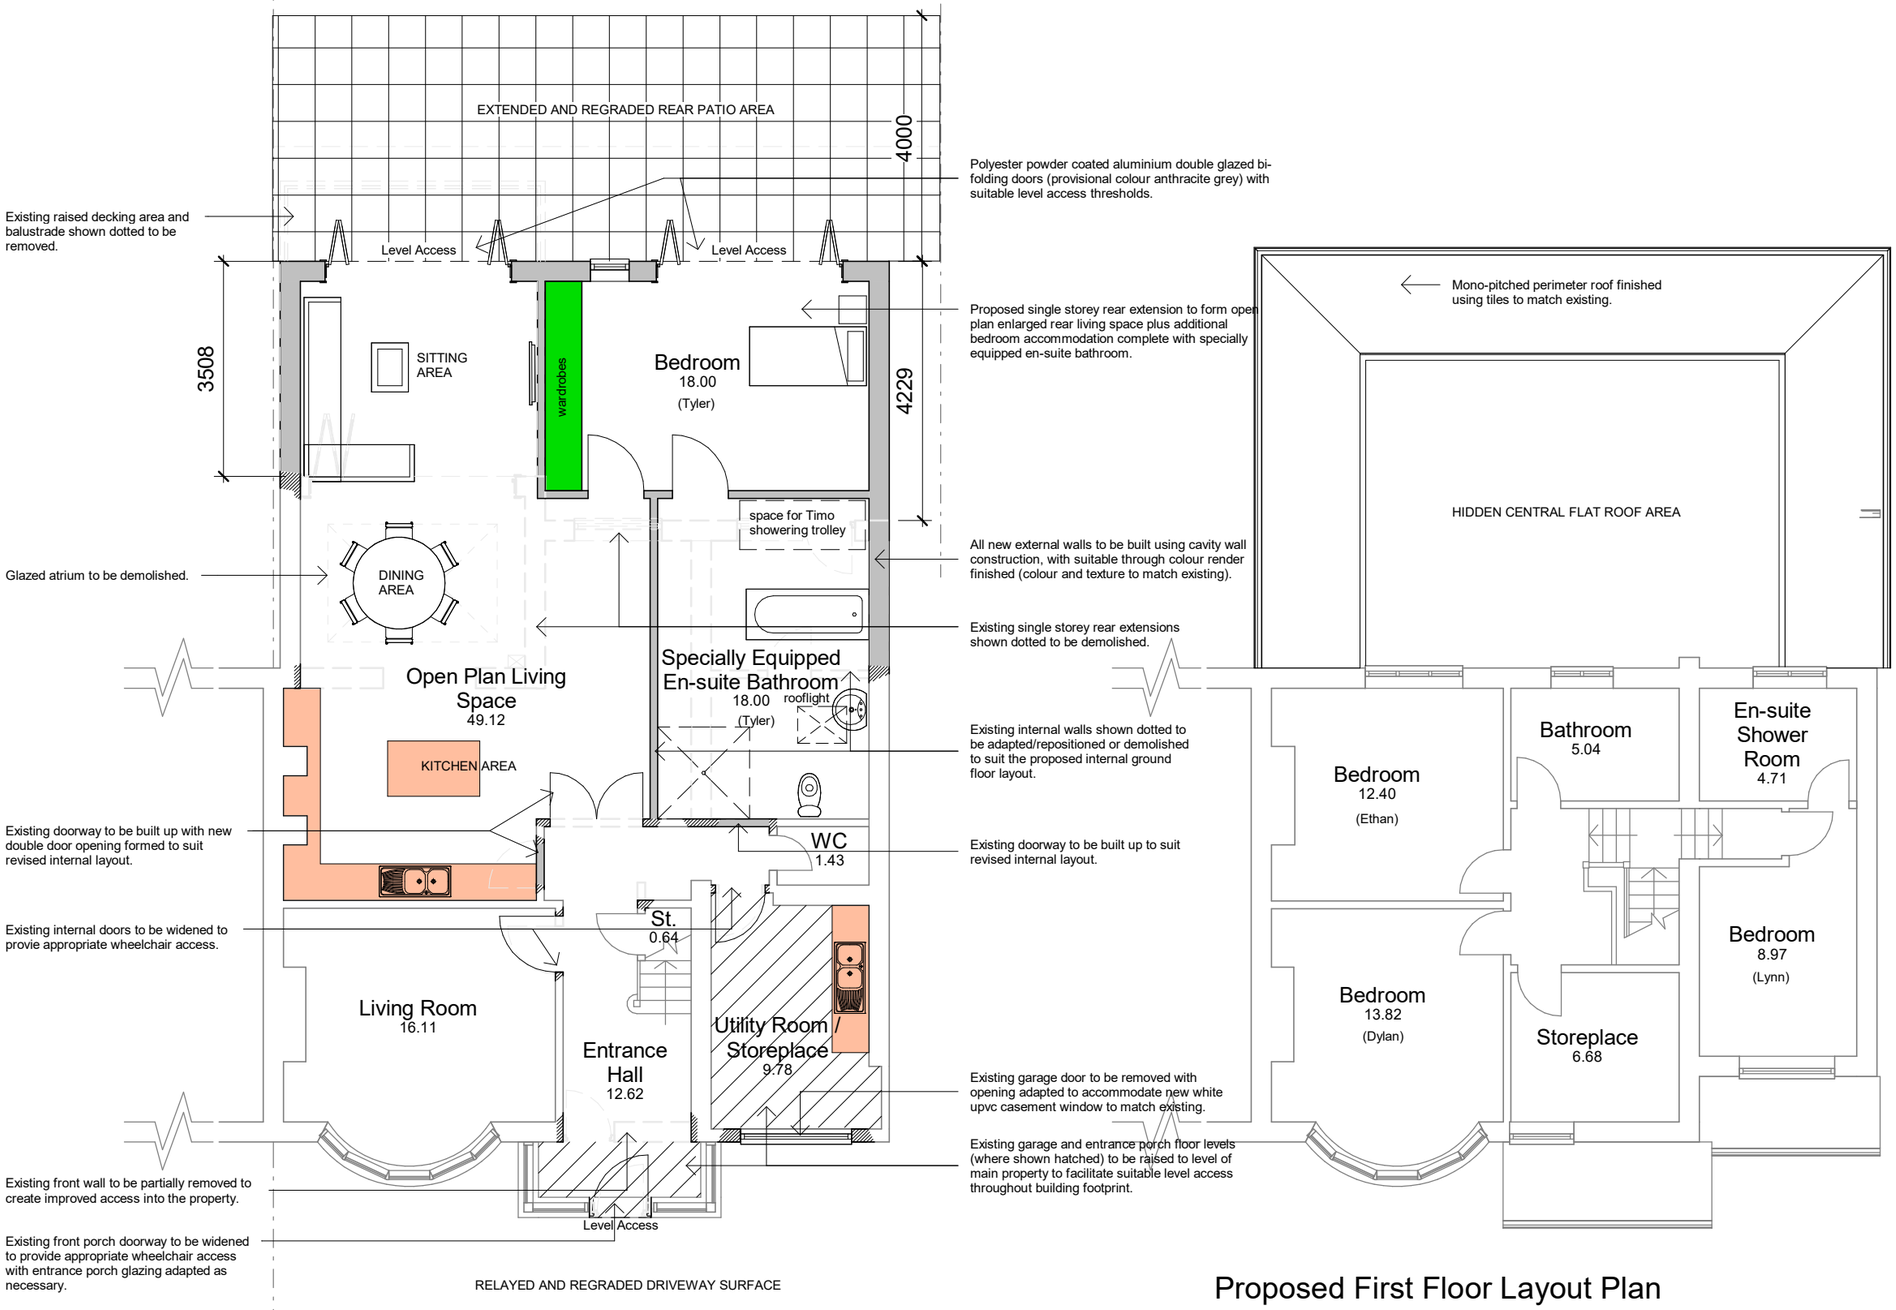

Proposed Ground Floor Layout Plan

Proposed First Floor Layout Plan

steven docker
ASSOCIATES
Chartered Surveyors
Designers for Disabled Individuals
Park House, Parkway, Holmes Chapel
Cheshire, CW4 7BA
W: www.stevendocker.co.uk **T:** 01477 544499
E: info@stevendocker.co.uk **F:** 01477 544433

Client
Ruth Meyer (as Deputy for Tyler Townsley)

Address
13 King George Road
South Shields

Drawing
Proposed Floor Layout Plans

Drawn by	Checked by	Date
ACJ	JPC	Nov 2021
Drawing No	**Rev**	**Scale**
D&PM 3418 - 103	*	1 : 100
		Size A3

COPYRIGHT
This Drawing, design proposal and its content are protected by copyright and can only be used under license and with the expressed authority of Steven Docker Associates.