


Boldon Lawn Tennis Club

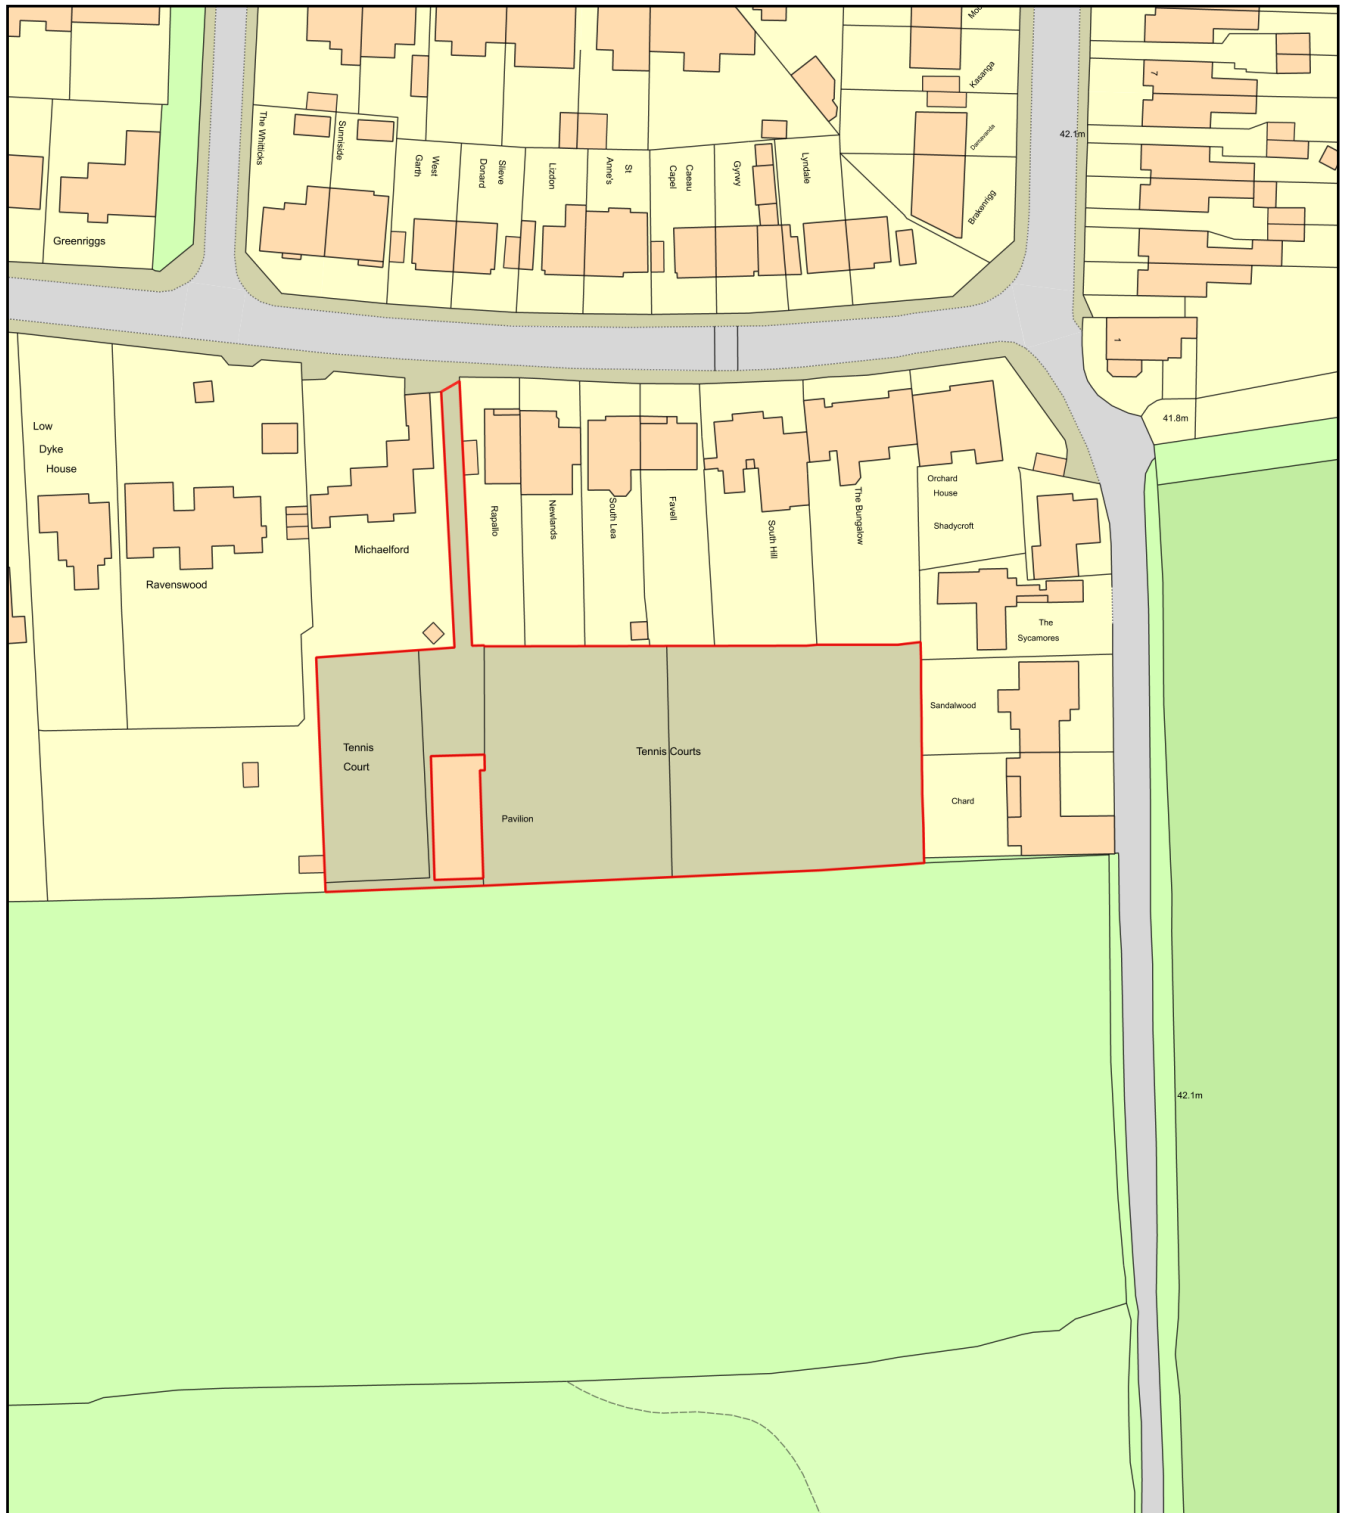

0 50
Metres



Plan Produced for: Powerplus Group
Date Produced: 11 Jan 2022
Plan Reference Number: TQRQM21355091308156
Scale: 1:1250 @ A4