




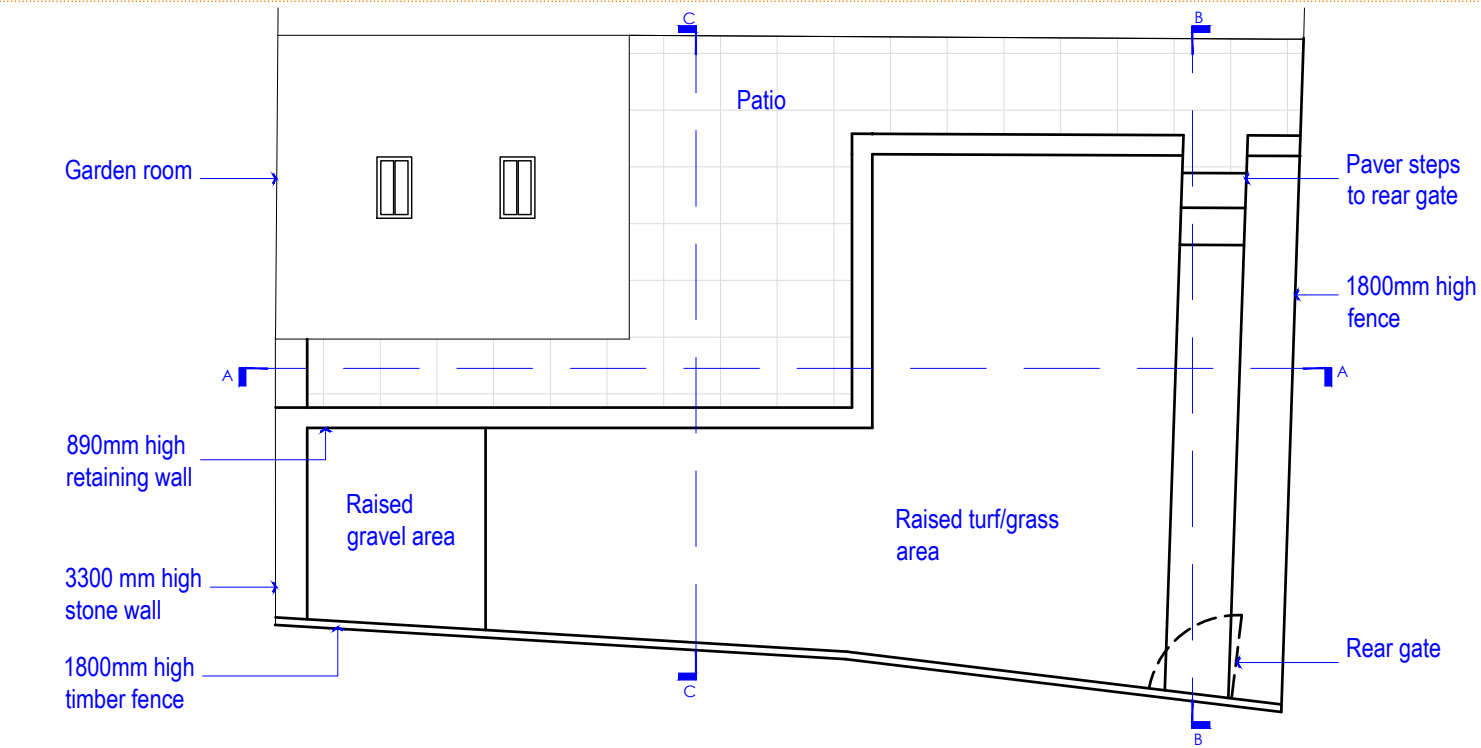


[01] EXISTING REAR GARDEN PLAN

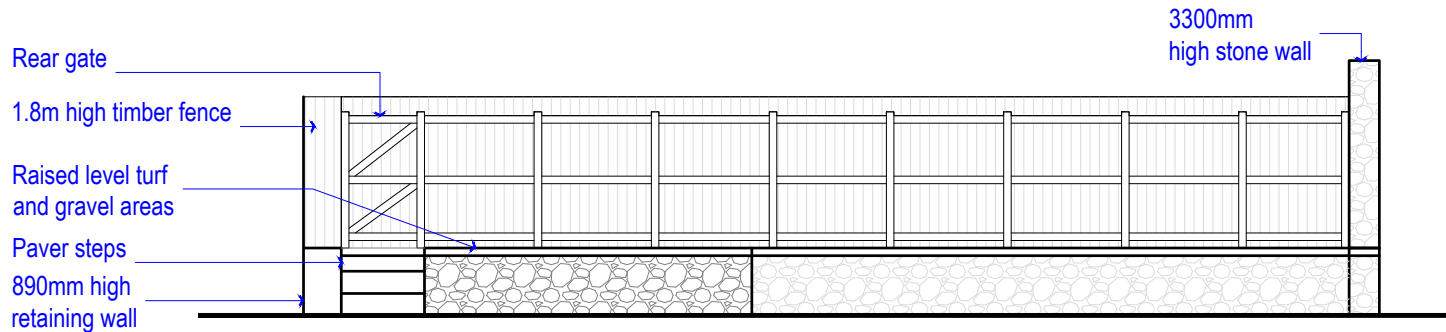


[02] EXISTING REAR GARDEN ELEVATION

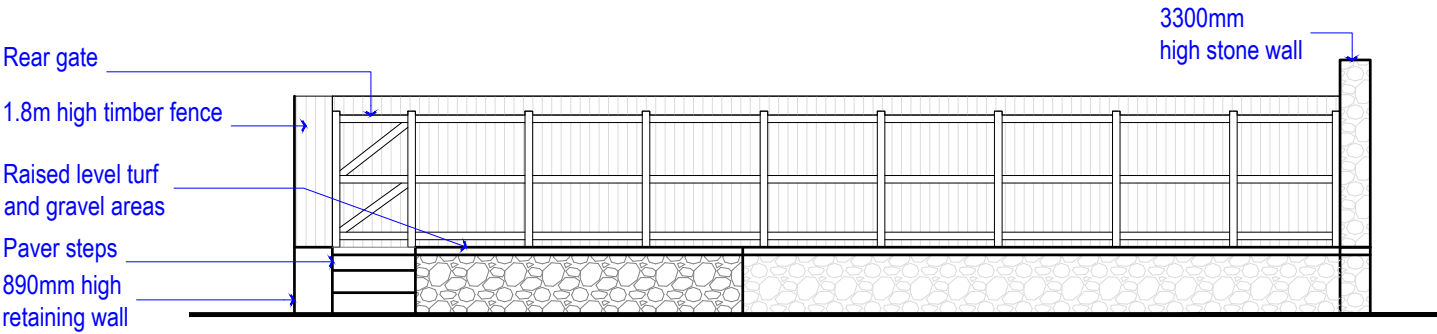

SECTION A

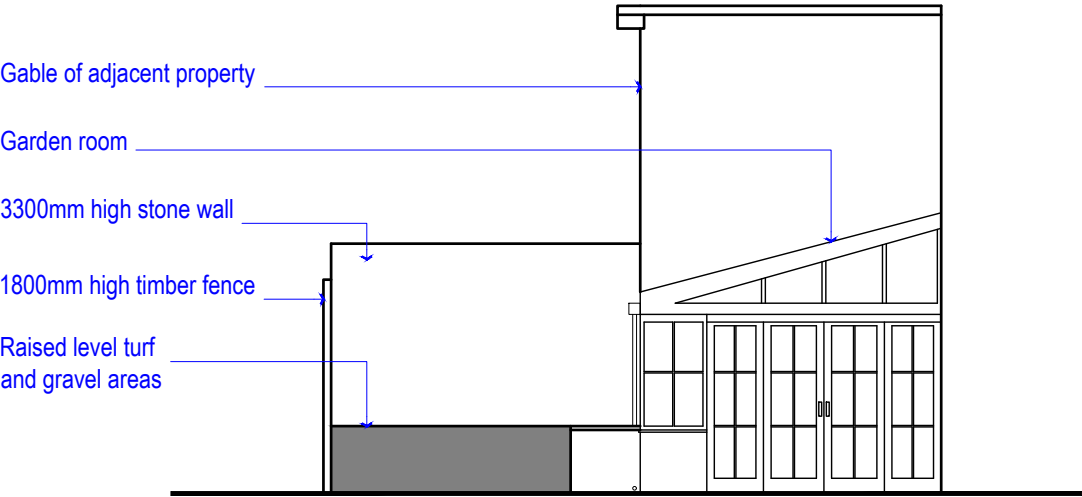

SECTION C

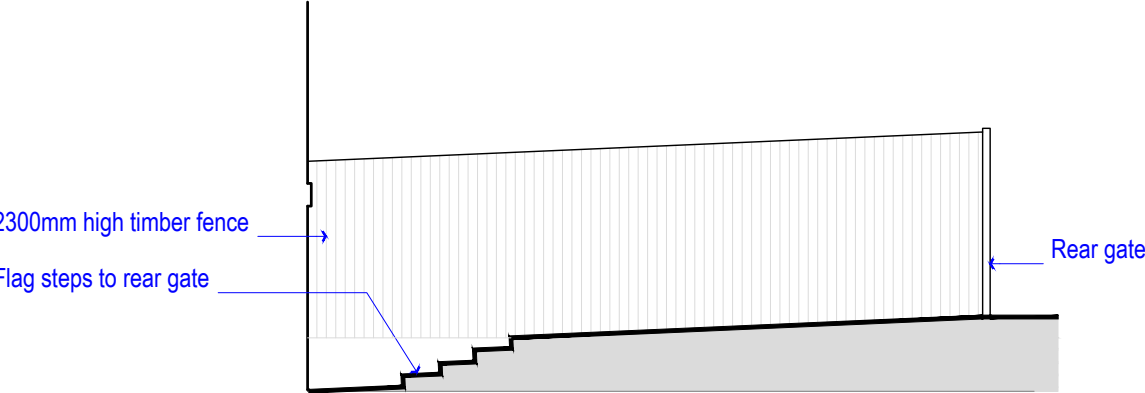

SECTION B

[03] EXISTING REAR GARDEN SECTIONS

NOTE:
DO NOT SCALE FROM DRAWINGS – EXCEPT FOR PLANNING PURPOSES.
FINAL DETAILS TO BE COORDINATED WITH RELEVANT CONSULTANTS / SUB-CONTRACTORS.
ALL DISCREPANCIES TO BE REPORTED TO MONUMENT DESIGN + BUILD IMMEDIATELY.
ALL DIMENSIONS TO BE VERIFIED BY CONTRACTOR ON SITE PRIOR TO THE COMMENCEMENT OF ANY WORKS.

P1	30/04/21	Initial issue - For information only
P2	05/05/21	Issued for pre-application advice
P3	16/07/21	Issued for planning permission application
P4	16/08/21	Re-issued as per planning department comments

© MONUMENT LTD 2018
All rights reserved, including but not limited to The Copyright, Designs and Patents Act 1988

ISO-A3



**MONUMENT
DESIGN +
BUILD**

8 Mosley Street,
Newcastle-Upon-Tyne,
NE1 1DE
Tel +44 (0)191 233 0808
Email: info@monumentltd.co.uk

PROJECT TITLE:
37 FRONT STREET - EAST BOLDON

DRAWING TITLE:
EXISTING REAR GARDEN PLAN, ELEVATION & SECTIONS

CLIENT:
ASHLEY & NICK WESTALL

DRAWN:
RK
CHECKED:
BF
ISSUED BY:
RK

STATUS:
PRE

SCALE AT A3:
1:100

REVISION:
P4

JOB AND DRAWING NO:

2107-E02-01