




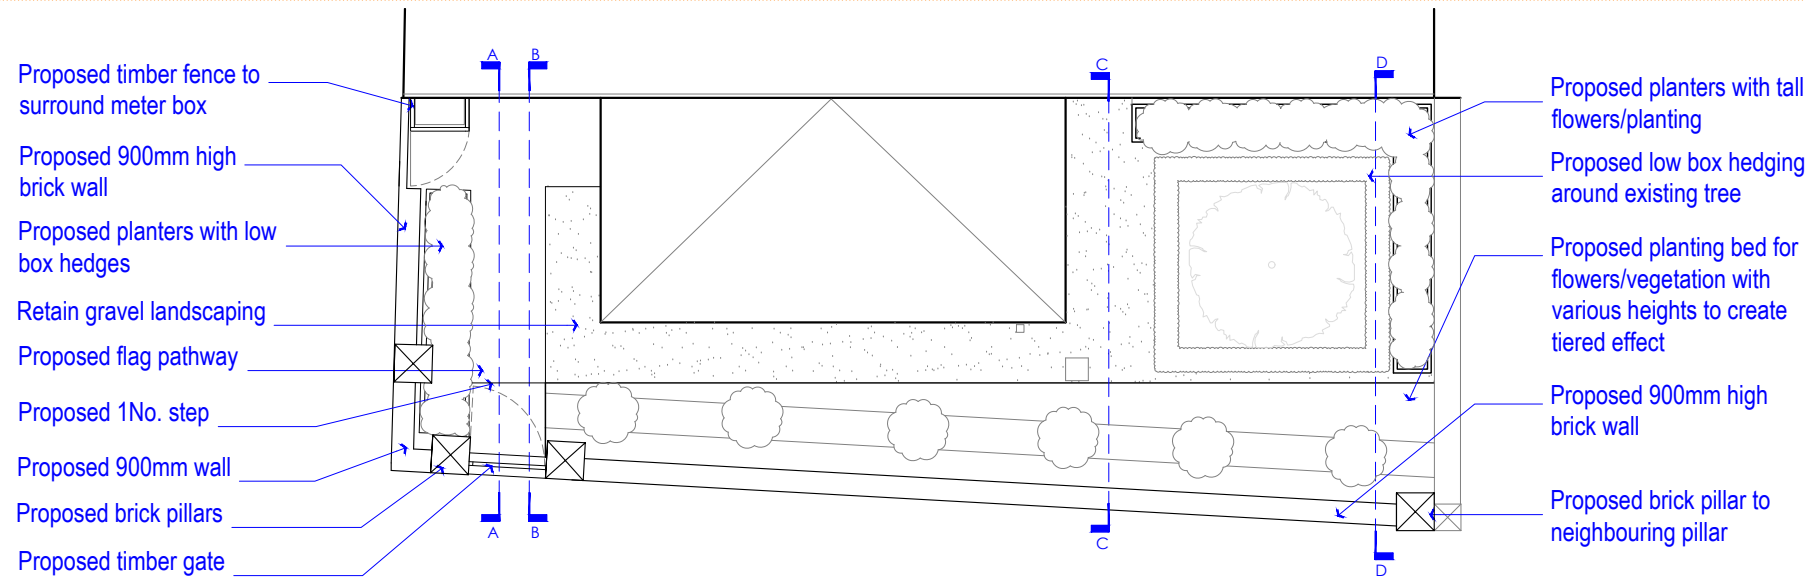

[01] PROPOSED FRONT GARDEN PLAN

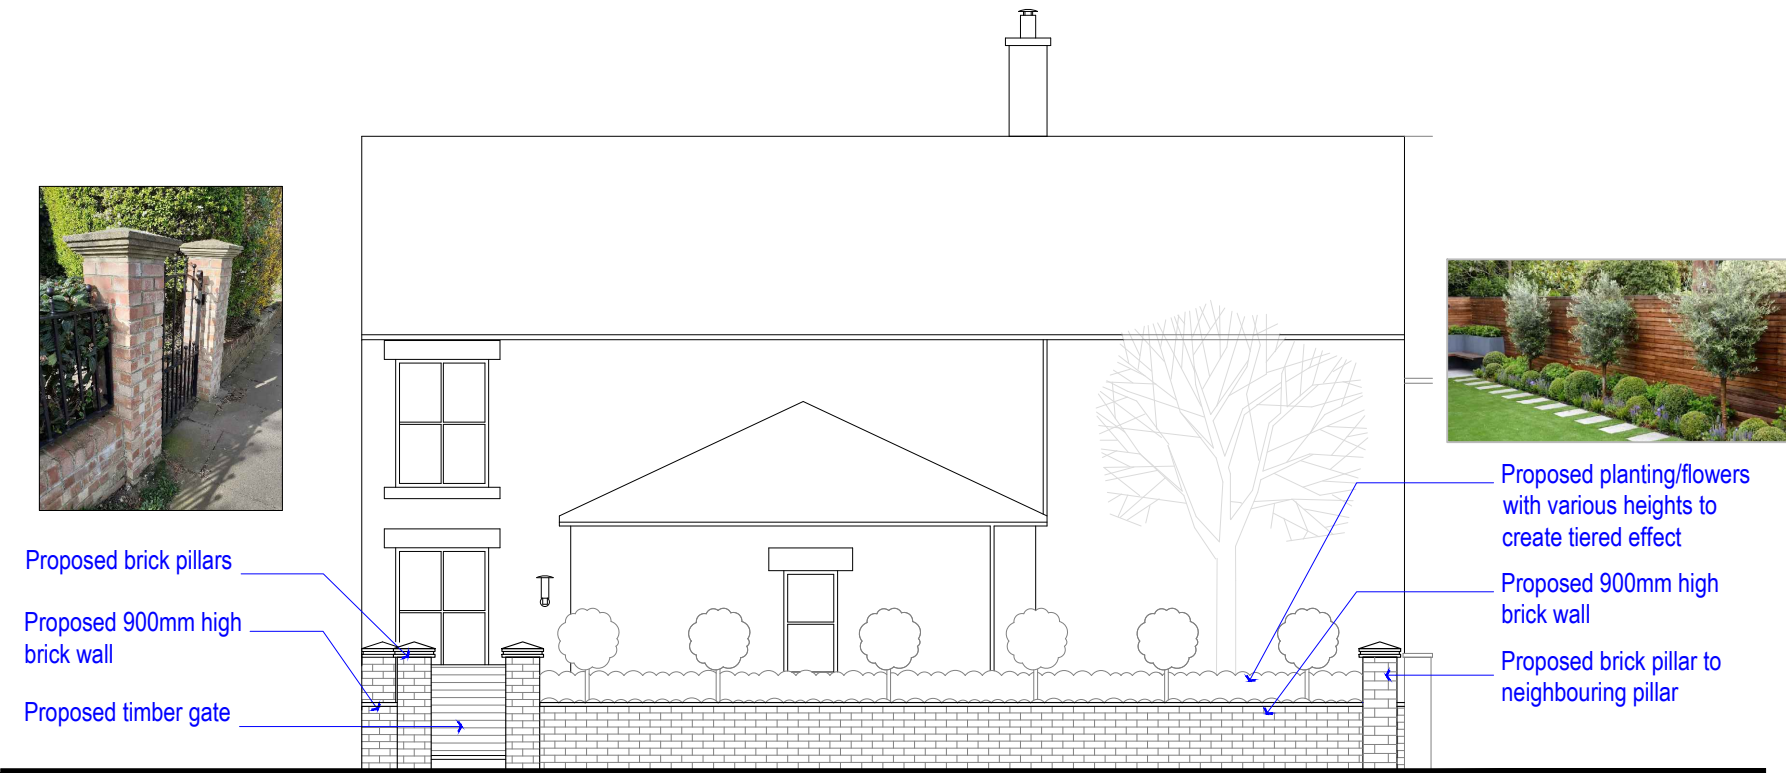

[02] PROPOSED FRONT GARDEN ELEVATION

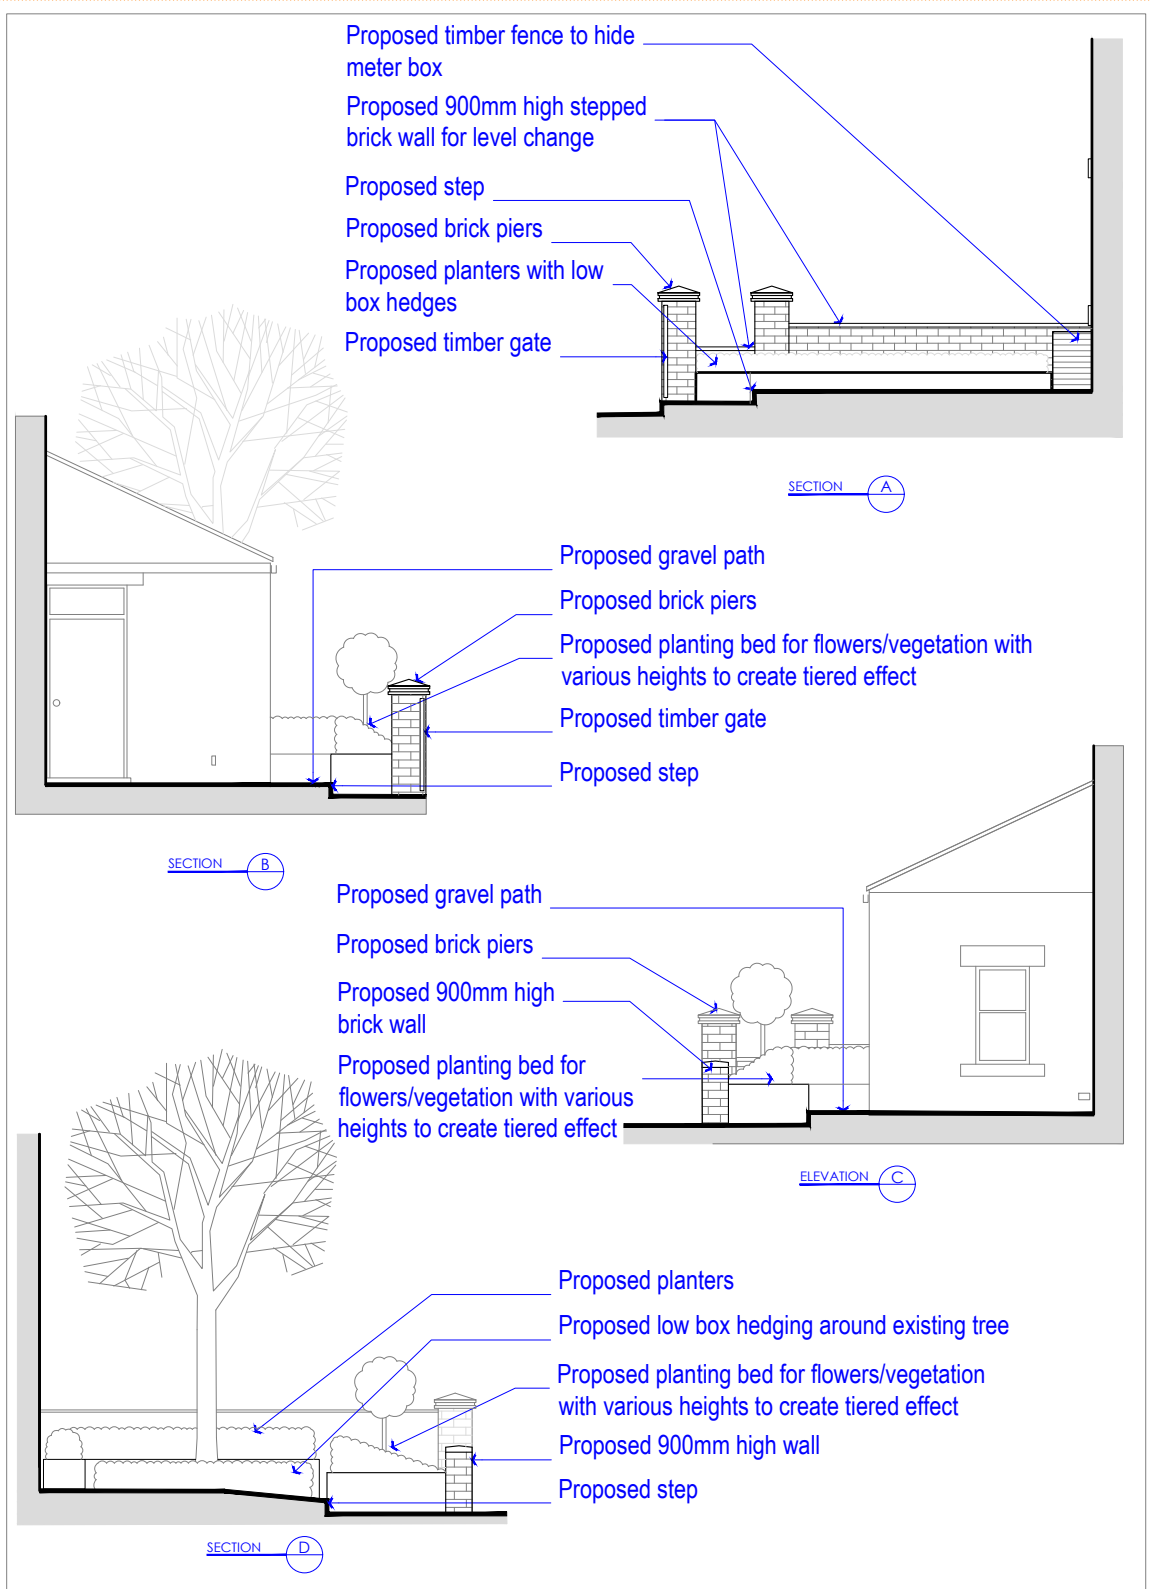

[03] PROPOSED FRONT GARDEN SECTIONS

[01] PLAN

NOTE: DO NOT SCALE FROM DRAWINGS – EXCEPT FOR PLANNING PURPOSES. FINAL DETAILS TO BE COORDINATED WITH RELEVANT CONSULTANTS / SUB-CONTRACTORS. ALL DISCREPANCIES TO BE REPORTED TO MONUMENT DESIGN + BUILD IMMEDIATELY. ALL DIMENSIONS TO BE VERIFIED BY CONTRACTOR ON SITE PRIOR TO THE COMMENCEMENT OF ANY WORKS. © MONUMENT LTD 2018 All rights reserved, including but not limited to The Copyright, Designs and Patents Act 1988	P130/04/21Initial issue - For information only P206/05/21Issued for pre-application advice P316/07/21Issued for planning permission application P416/08/21Re-issued as per planning department comments P508/12/21New planning permission application	ISO-A3 MONUMENT DESIGN + BUILD 8 Mosley Street, Newcastle-Upon-Tyne, NE1 1DE Tel +44 (0)191 233 0808 Email: info@monumentltd.co.uk	CLIENT: ASHLEY & NICK WESTALL	DRAWN: RK CHECKED: BF ISSUED BY: RK	STATUS: PRE SCALE AT A3: 1:100 REVISION: P5
	PROJECT TITLE: 37 FRONT STREET - EAST BOLDON		JOB AND DRAWING NO: 2107-P02-00		
	DRAWING TITLE: PROPOSED FRONT GARDEN PLAN, ELEVATION & SECTIONS				