

Do not scale the drawing. Use figured dimensions in all cases. Check all dimensions on site. Report any discrepancies to LH before proceeding.

ALL STRUCTURAL ELEMENTS TO REFER TO SE SPECIFICATION.

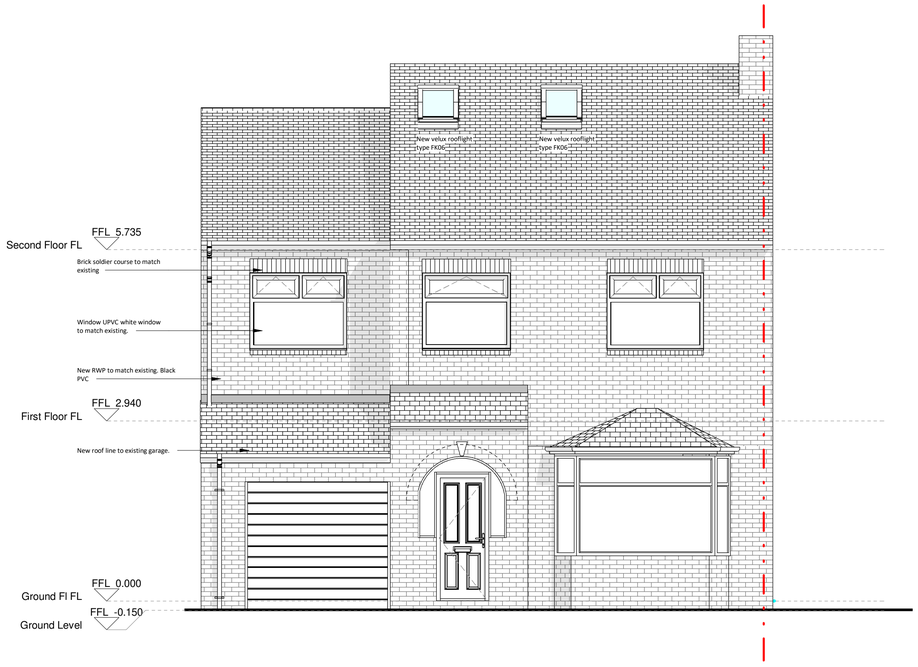

0.1 Proposed Elevation Front

1 : 50

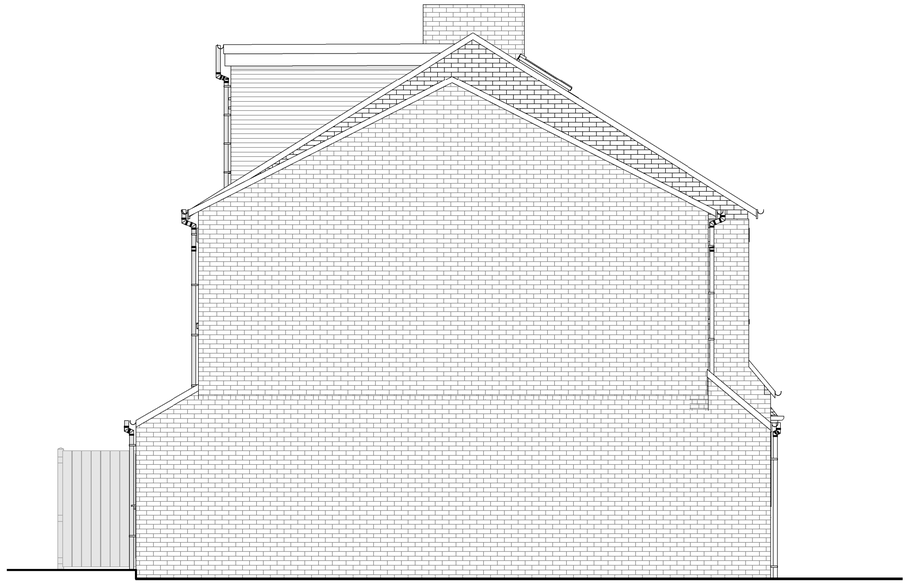


0.1 Proposed Elevation Side A

1 : 50



0.3 Proposed Elevation Rear

1 : 50

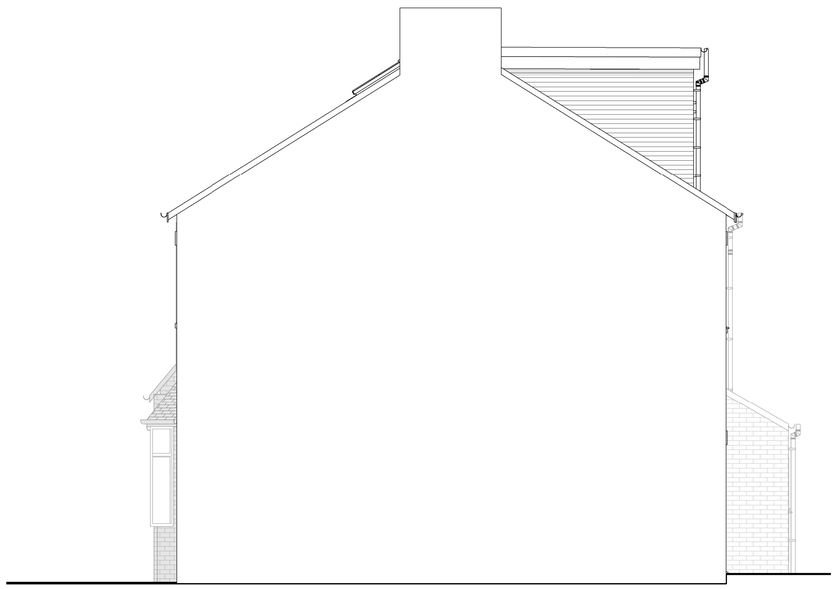

0.1 Proposed Elevation Side B

1 : 50

External Face Finish	- Brick Finish to match existing
Rainwater Goods	- Black PVC half round gutter with Black DP.
Garage door	- Alum Grey finish garage door.
Roof Finish	- Red Clay Roof Tile.
Fascia Finish	- White fascia.
Dormer Cladding	- Marley Eternit Weatherboard - Colour TBC

Material Legend

1 : 20

0 1 2 3 4 5

GRAPHIC SCALE: 1:50

Lighthouse ARCHITECTURE

Project
44 King George Rd, South Shields NE34 0SU.

Project Title
300-02 Proposed Elevations

Status
Planning/ Technical

Drawn By
Author

Scale at A1
As indicated

Date
08/12/21

Revision

Revision	Date	Drawn By	Comments
1	12.9.21	JW	
2	24.9.21	JW	
3	30.9.21	JW	
4	26.11.21	JW	
5	18.1.22	JW	
6	27.1.22	JW	

C - THIS DRAWING IS THIS COPYRIGHT OF LHA. NO COPYING OR DISTRIBUTION OF THIS DRAWING OR ANY PART IS PERMITTED WITHOUT PRIOR WRITTEN NOTICE OR PERMISSION.

THE DRAWING IS FOR PLANNING/ BUILDING CONTROL PURPOSES ONLY. ALL DIMENSIONS TO CHECKED ON SITE PRIOR TO COMMENCEMENT OF WORKS AND PRIOR TO ANY MANUFACTURE.

ANY DISCREPANCIES TO BE BROUGHT TO THE ATTENTION OF LHA.

Email - lighthousearchitecture@hotmail.com

Tel - 07710 046506

A1 SIZE - SCALE AS SHOWN