

PROPOSED EXTENSION/ALTERATIONS TO 30 CLYVEDON RISE, S. SHIELDS
FOR MR. LAUDER

DRG NO 2

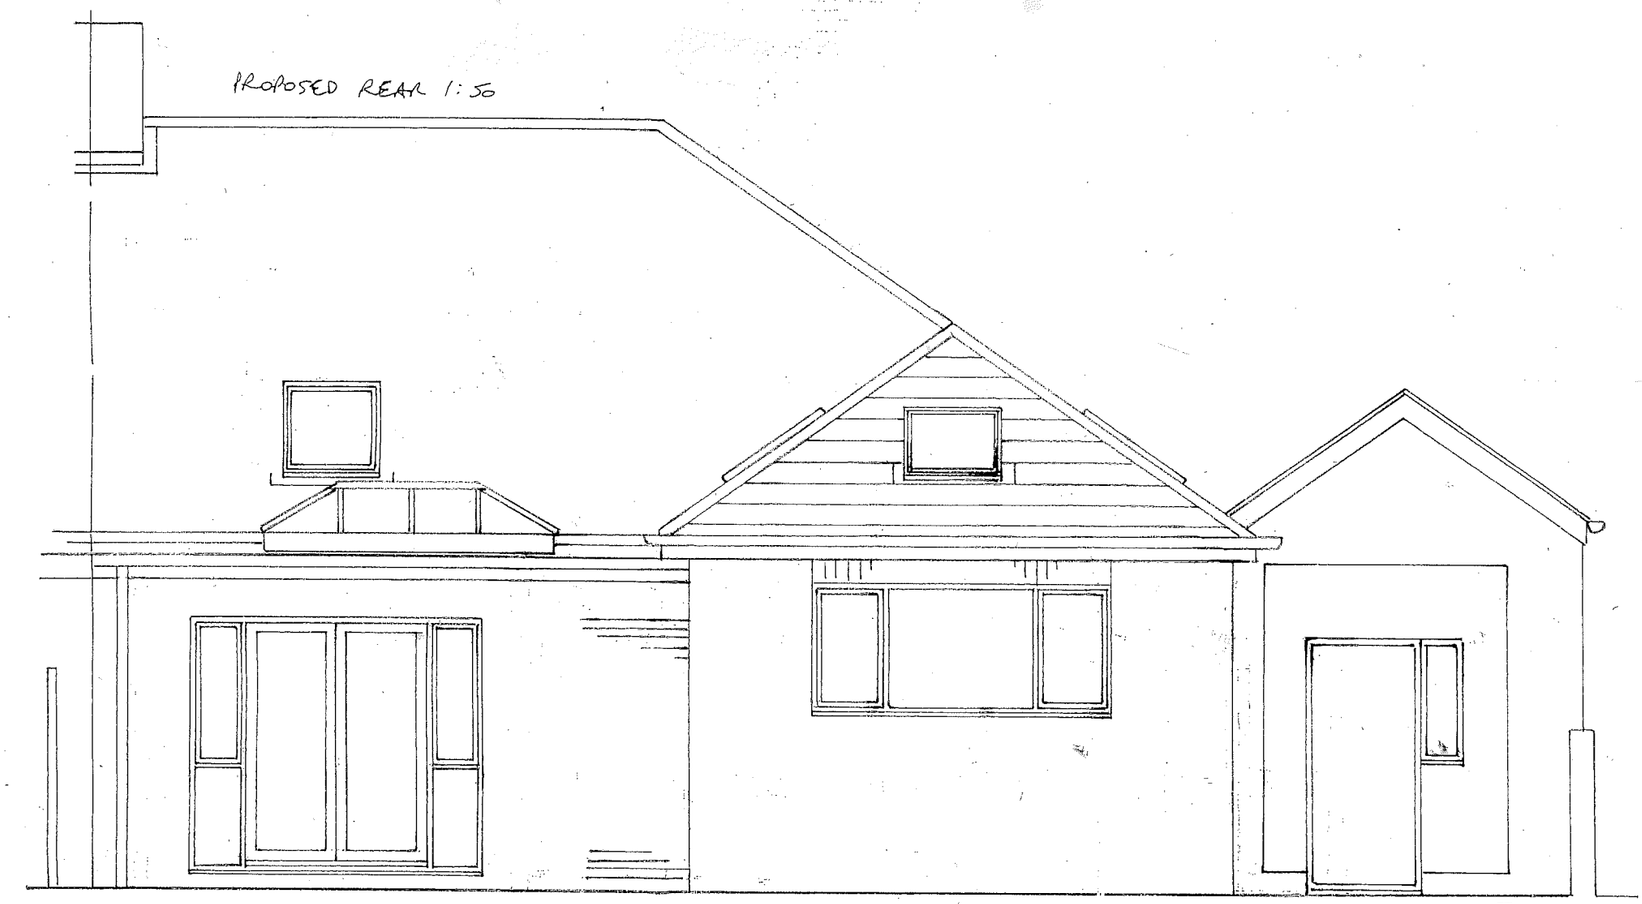



PROPOSED REAR 1:50

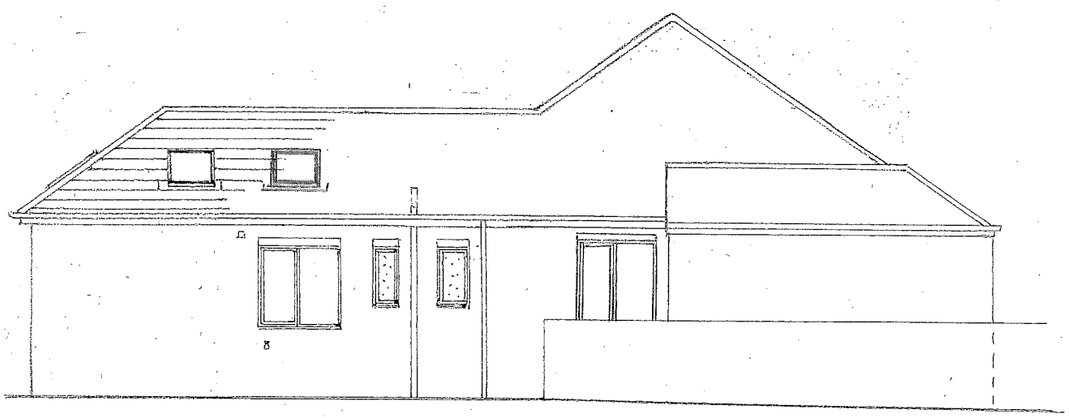


PROPOSED SIDES 1:100

ROOF TILE, RED BRICK,
WHITE UPVC FRAMES, ETC. TO MATCH
EXISTING AS CLOSELY AS POSSIBLE

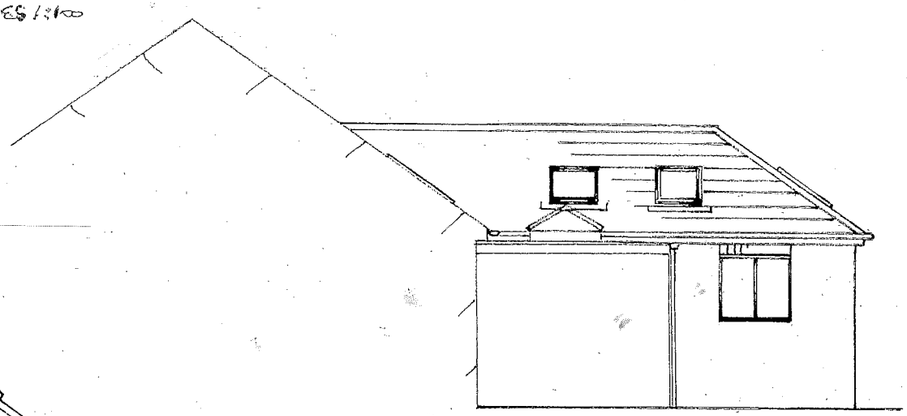

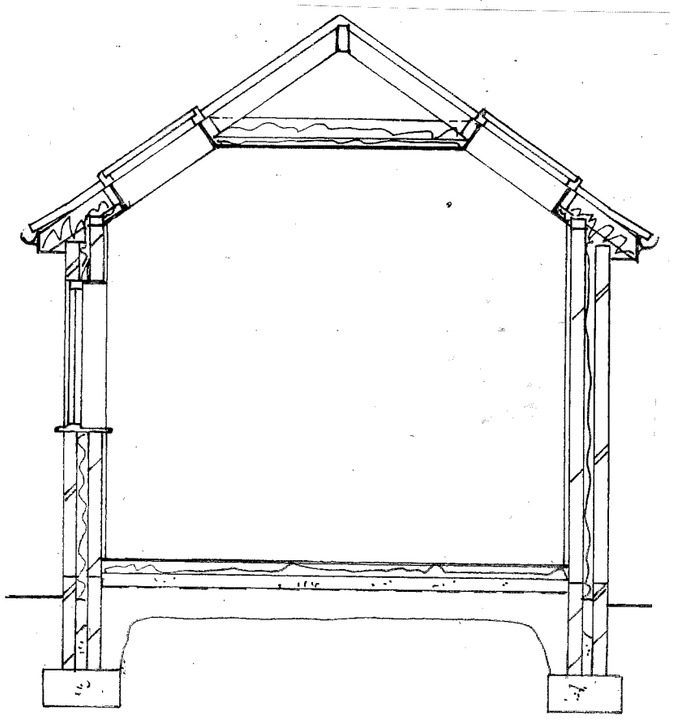

KITCHEN SECTION 1:50

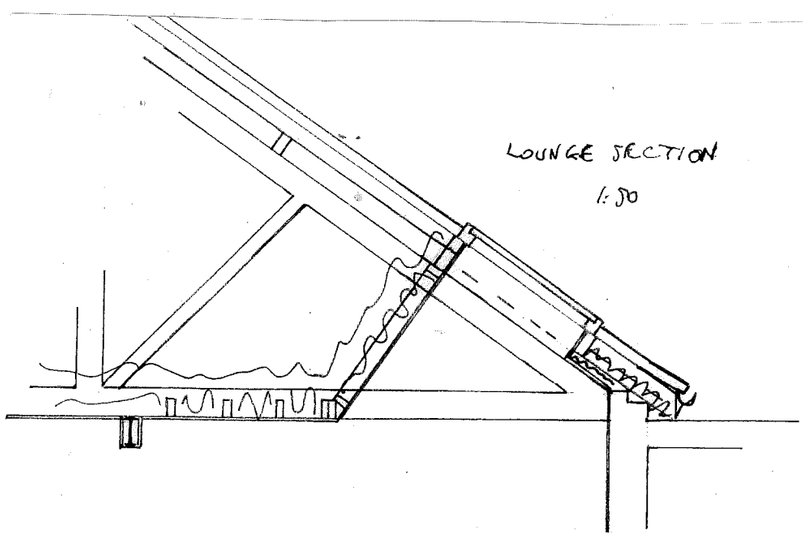

LOUNGE SECTION
1:50