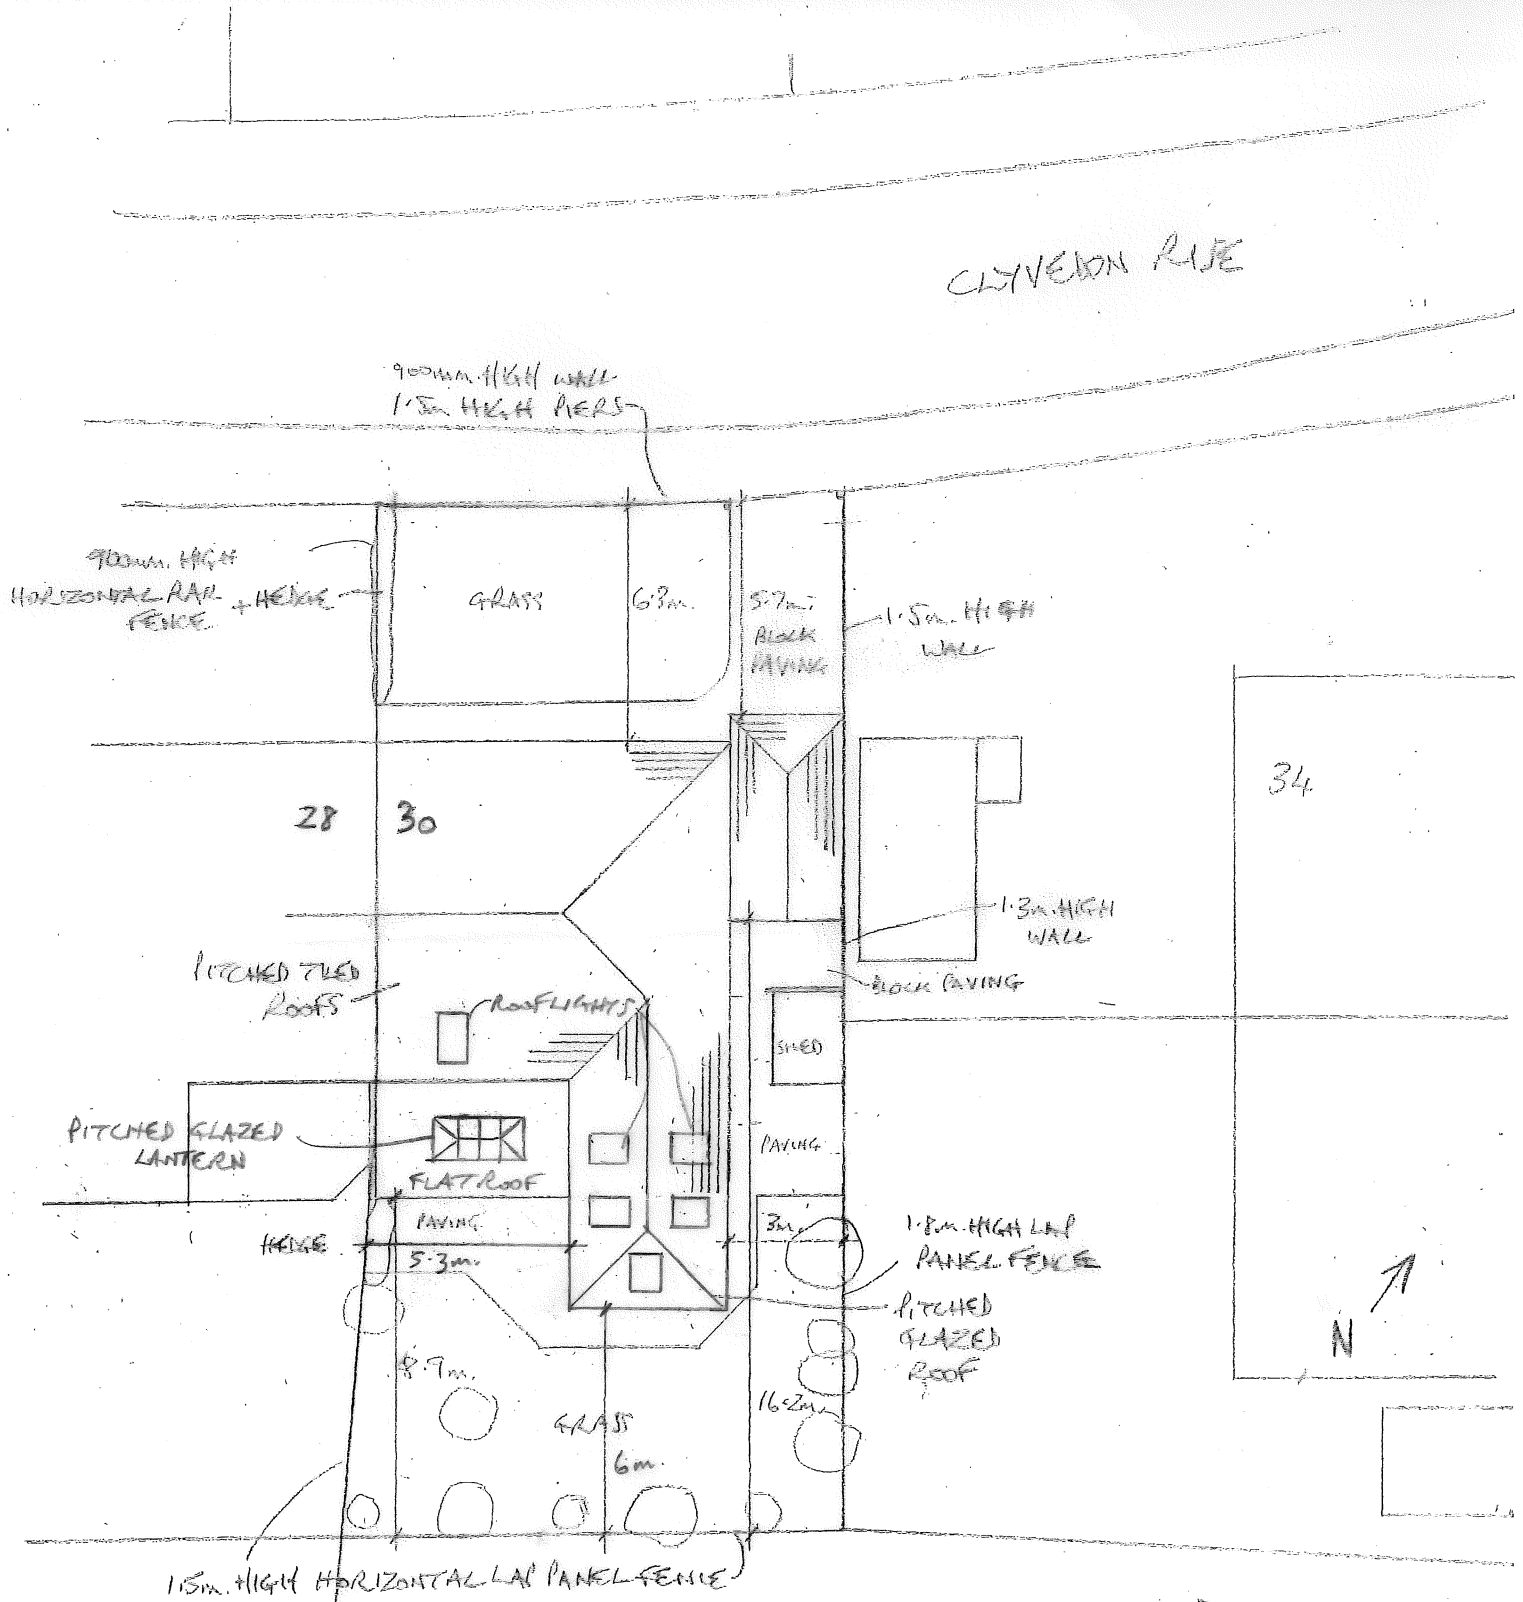


30, CLYVEDON RISE, S. SHIELDS

1:200 SITE/ROOF PLAN -

PROPOSED