
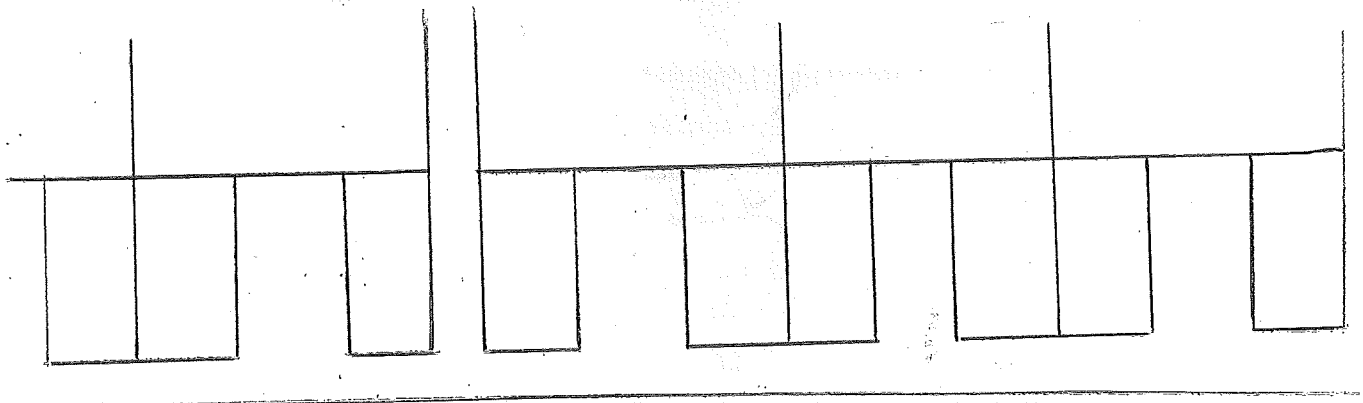


9 CAULDWELL VILLAS, S. SHIELDS
1:200 SITE/ROOF PLAN
PROPOSED

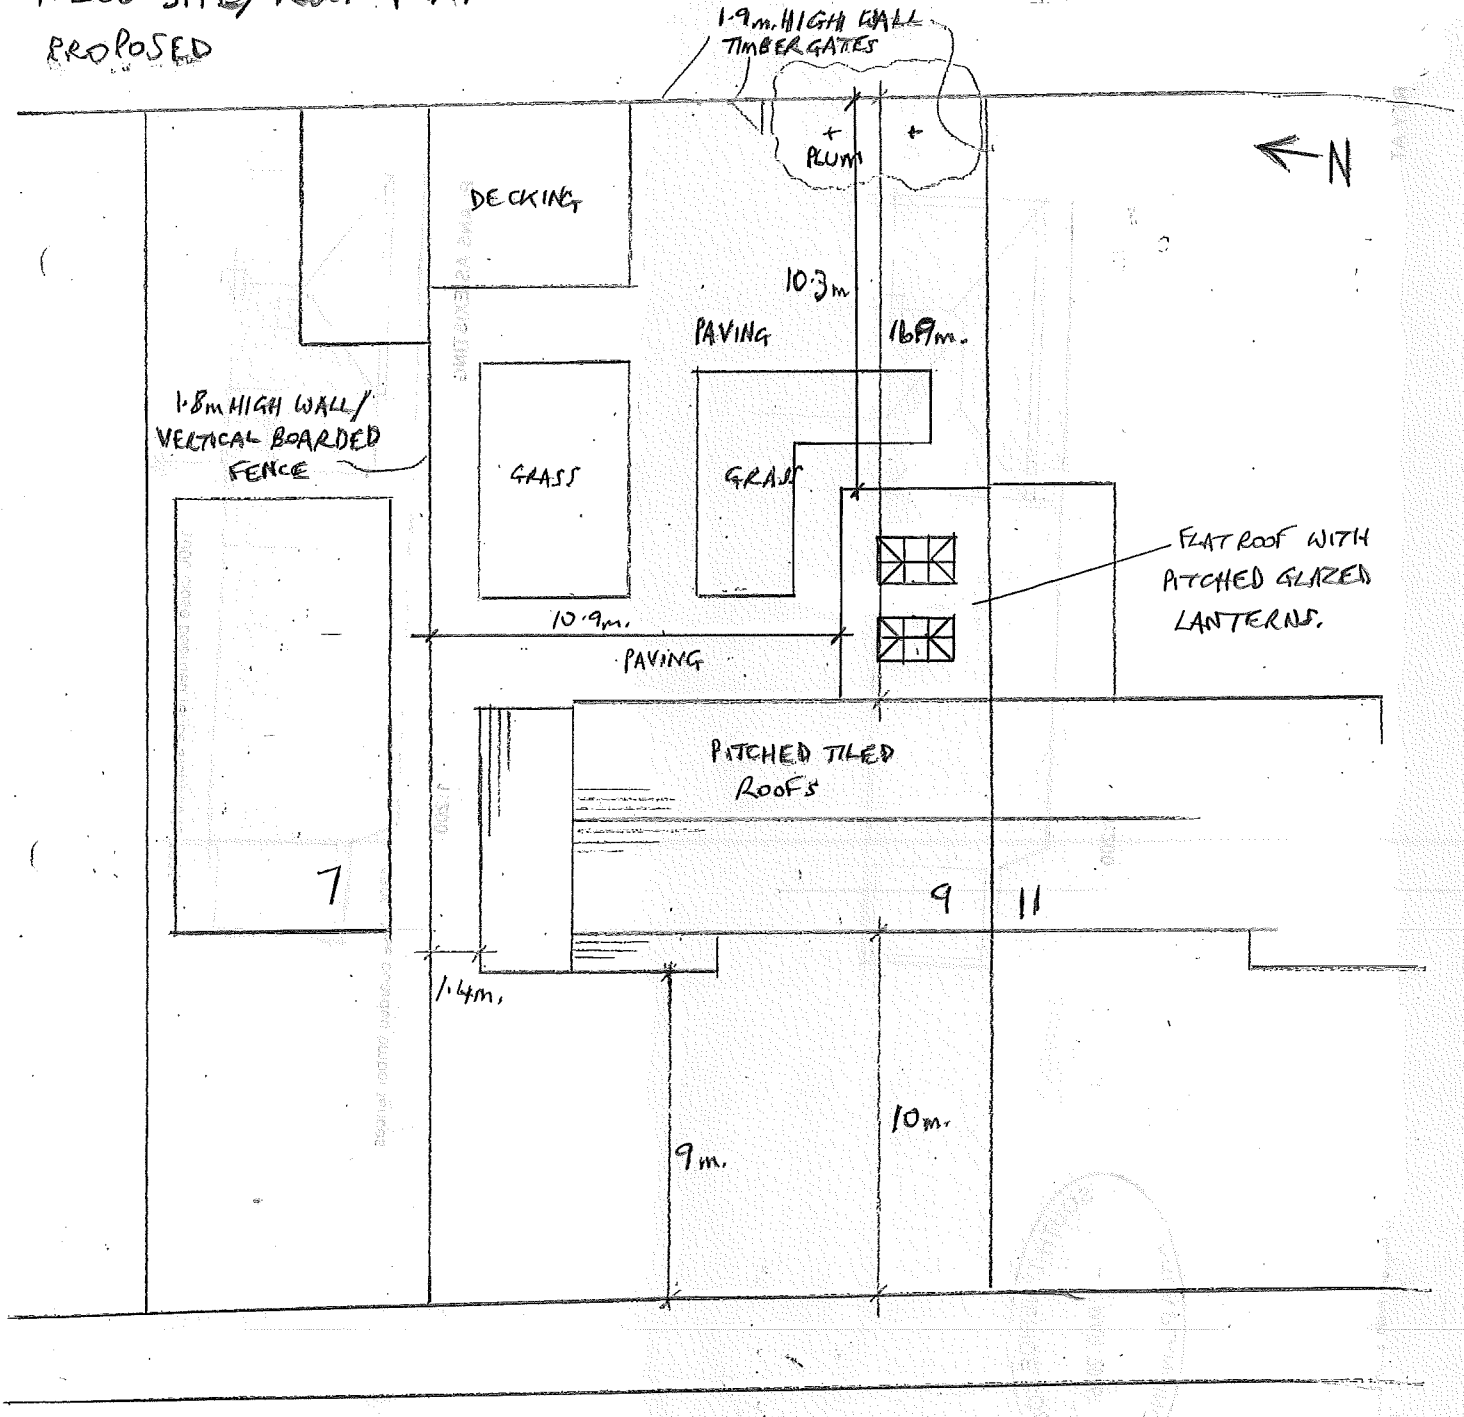

CAULDWELL VILLAS