
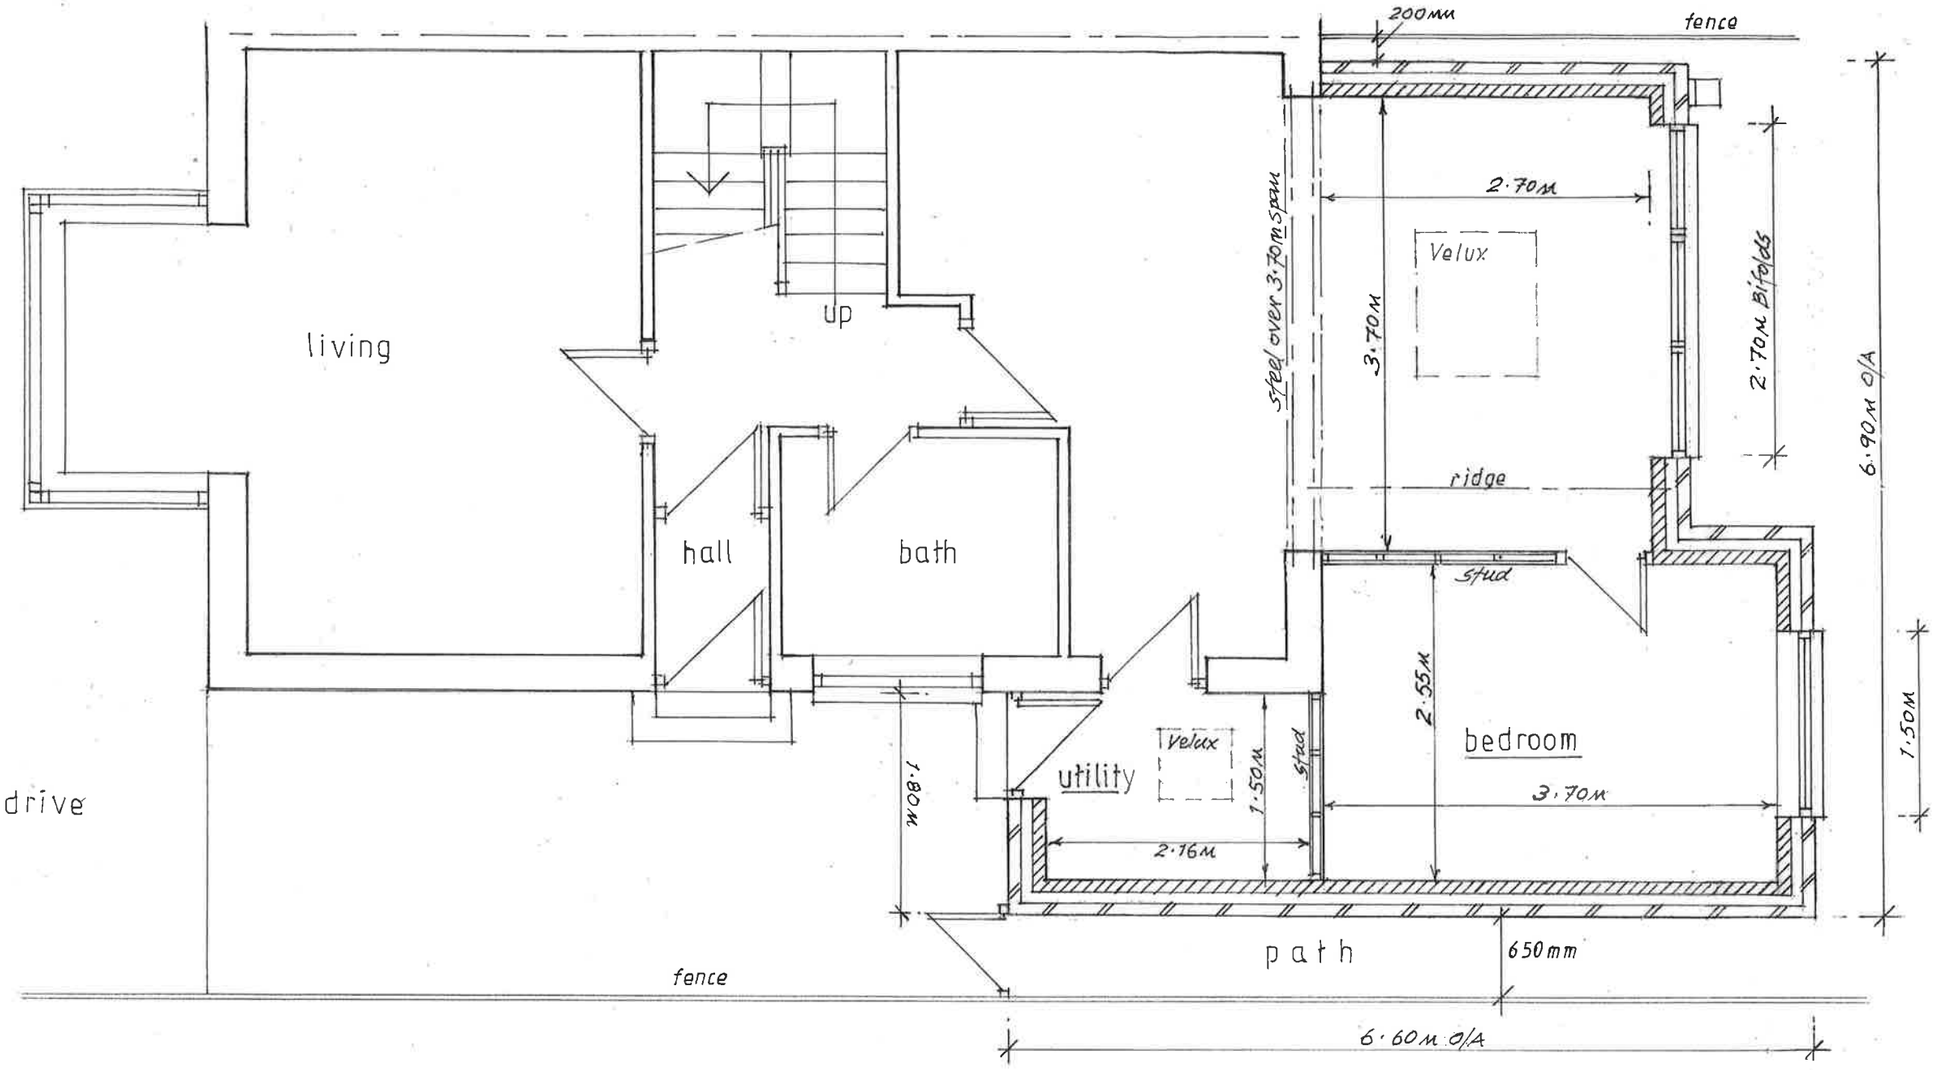


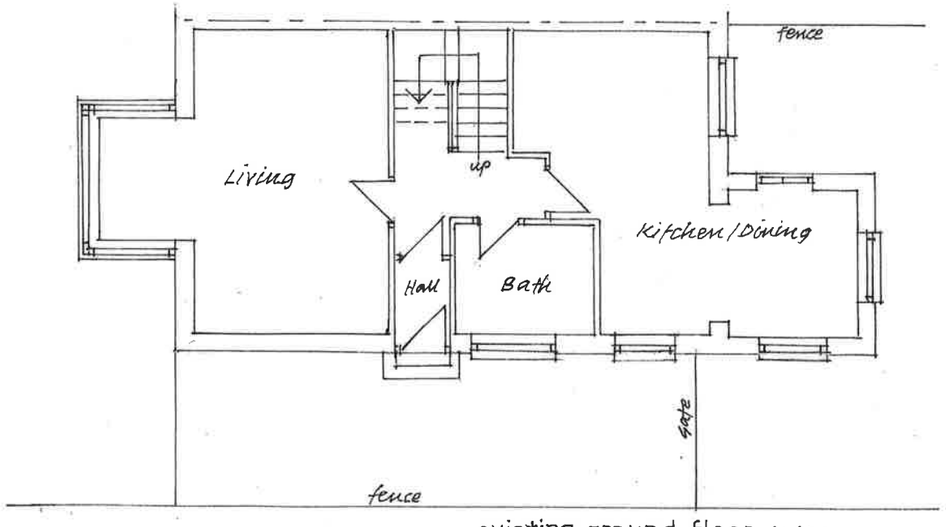

existing ground floor 1:100

SOUTH TYNESIDE COUNCIL
16 MAR 2022
PLANNING

AMENDED PLAN