
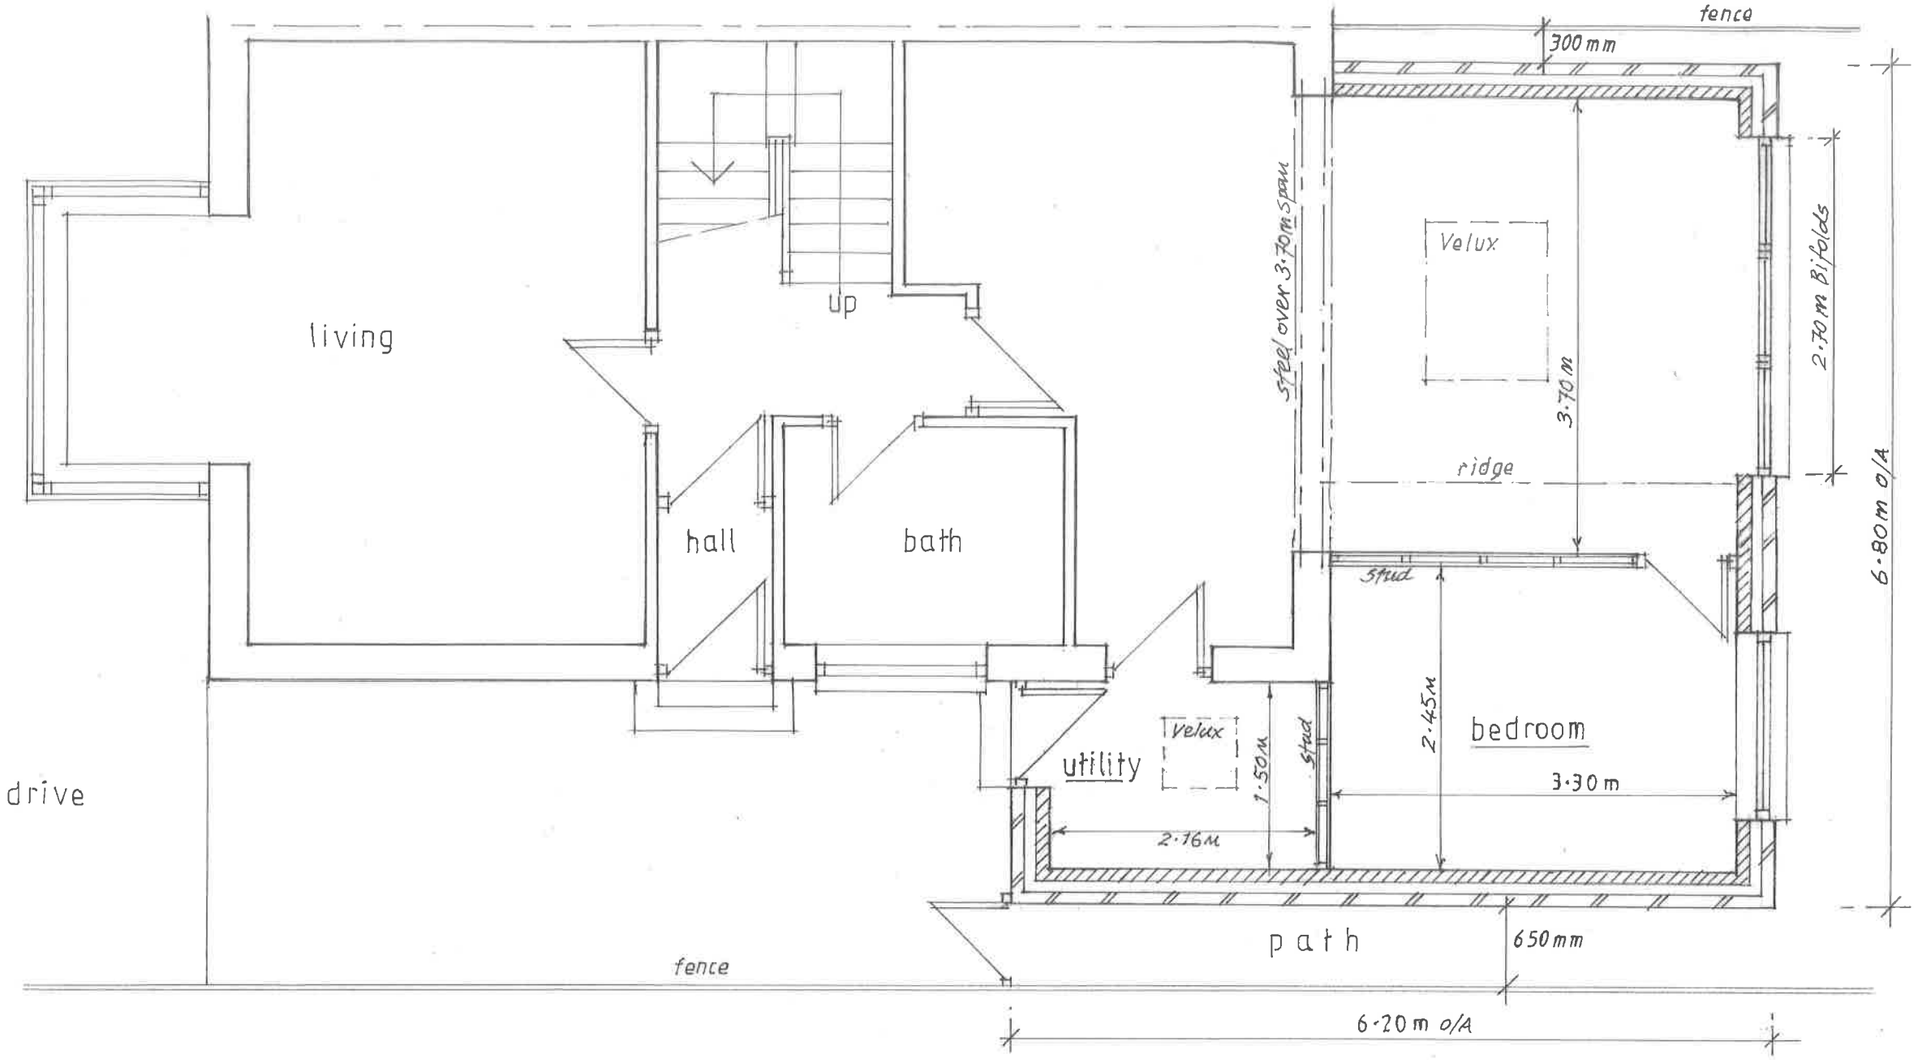


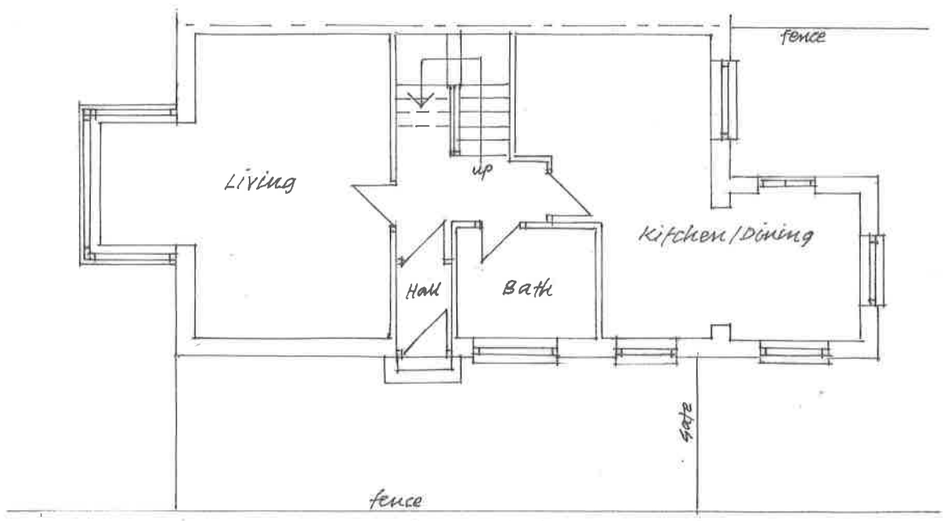

existing ground floor 1:100

COUNCIL
12 JAN 2022
PLANNING