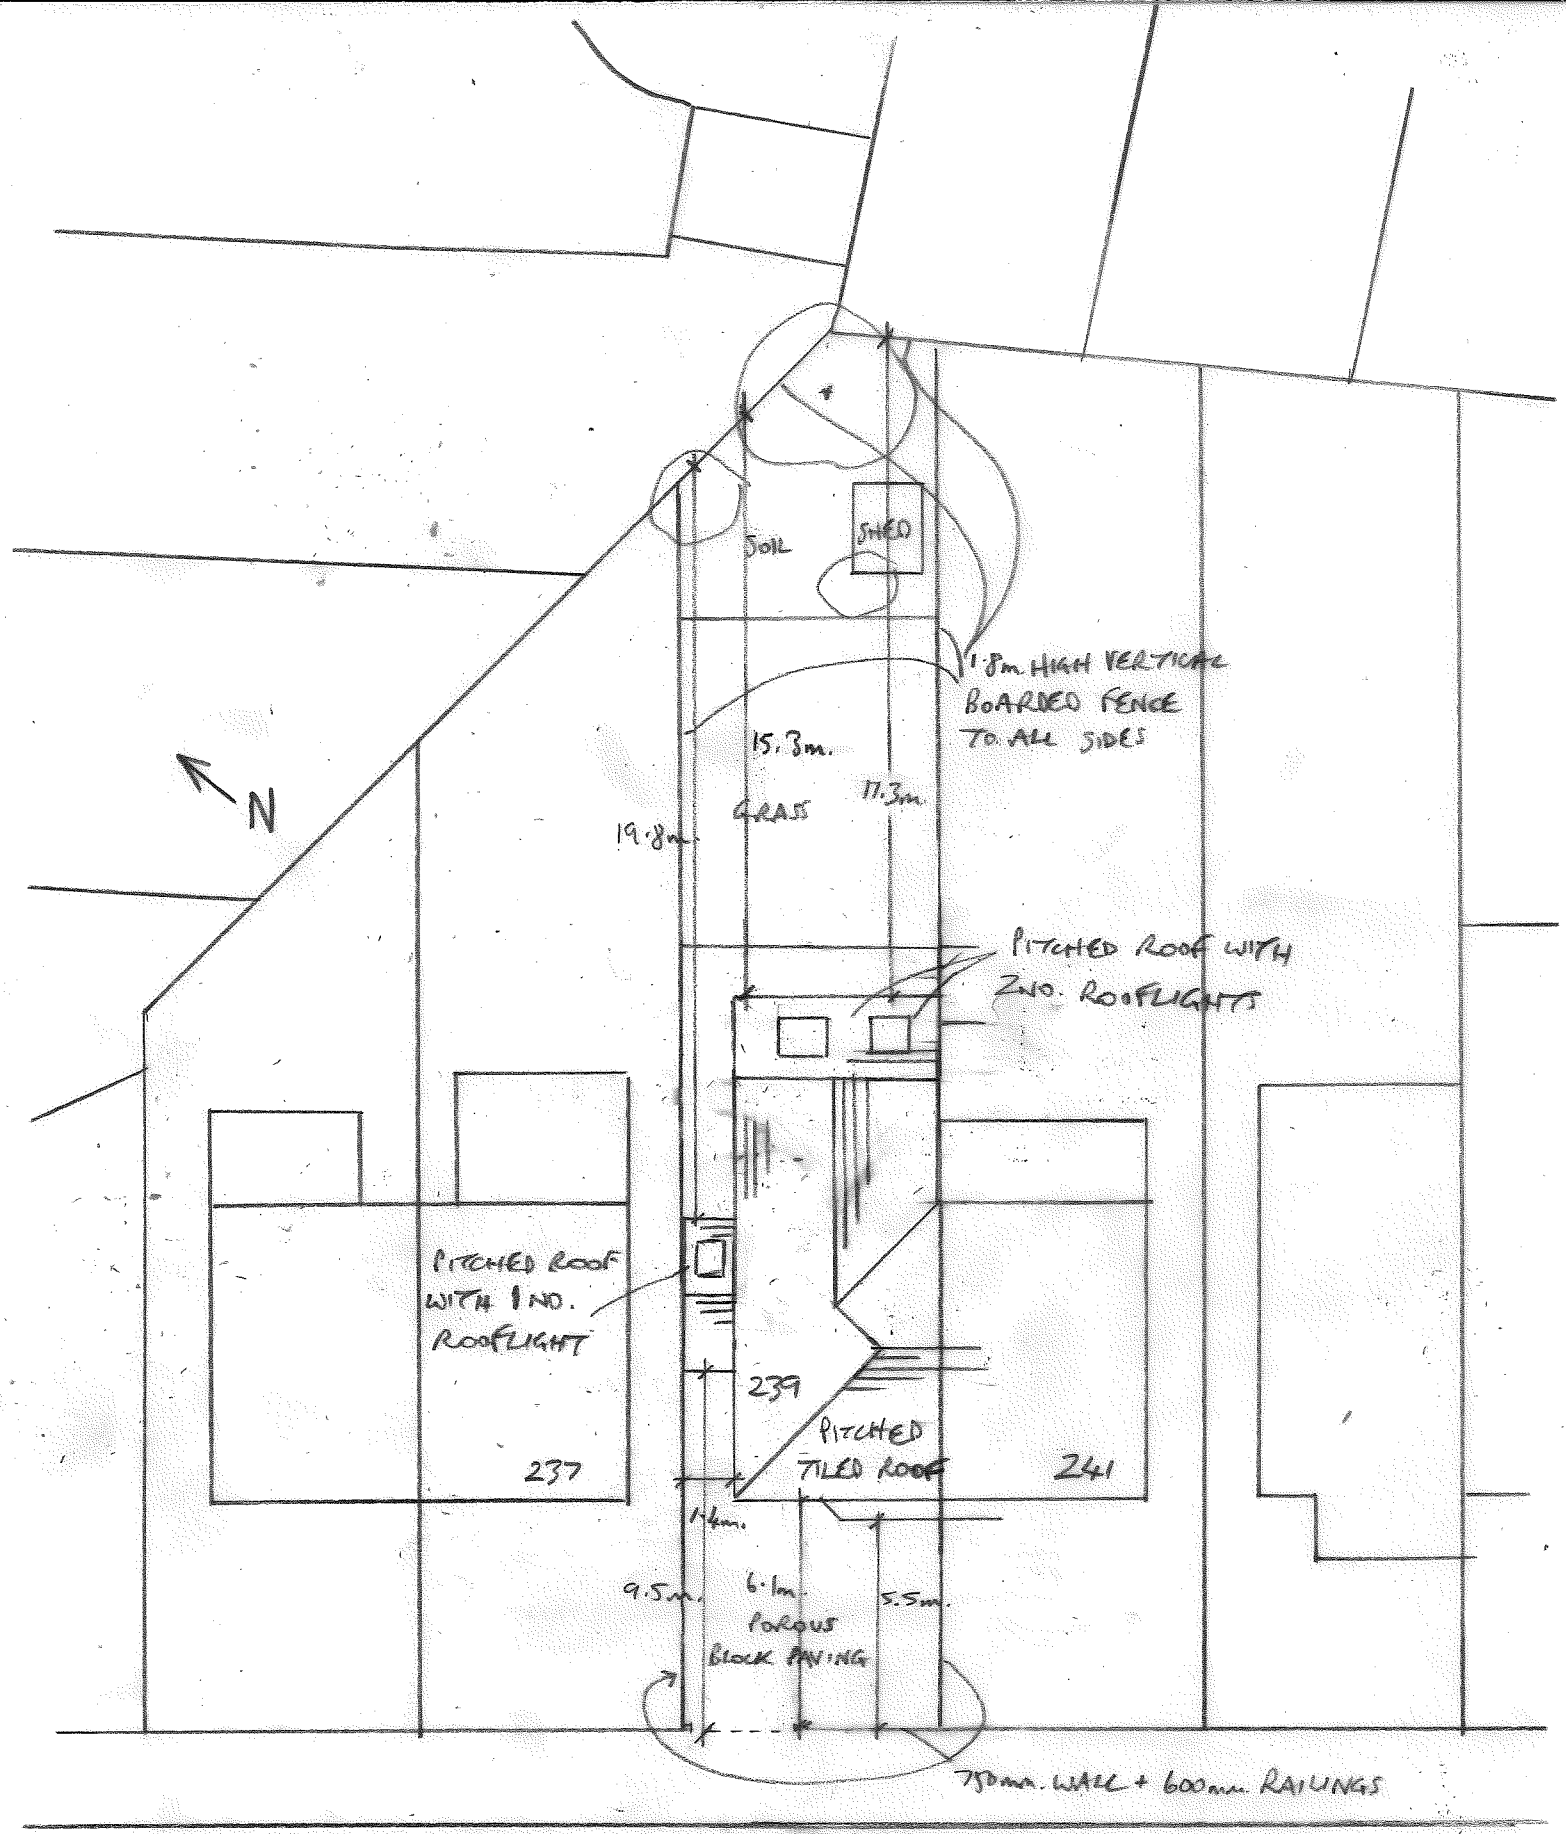


239 MORTIMER ROAD, S. SHIELDS

1:200 SITE/ ROOF PLAN

PROPOSED

MORTIMER ROAD

REV. A. – ROOF 9/3/22

B – 5.2m. EXTN. 7/4/22