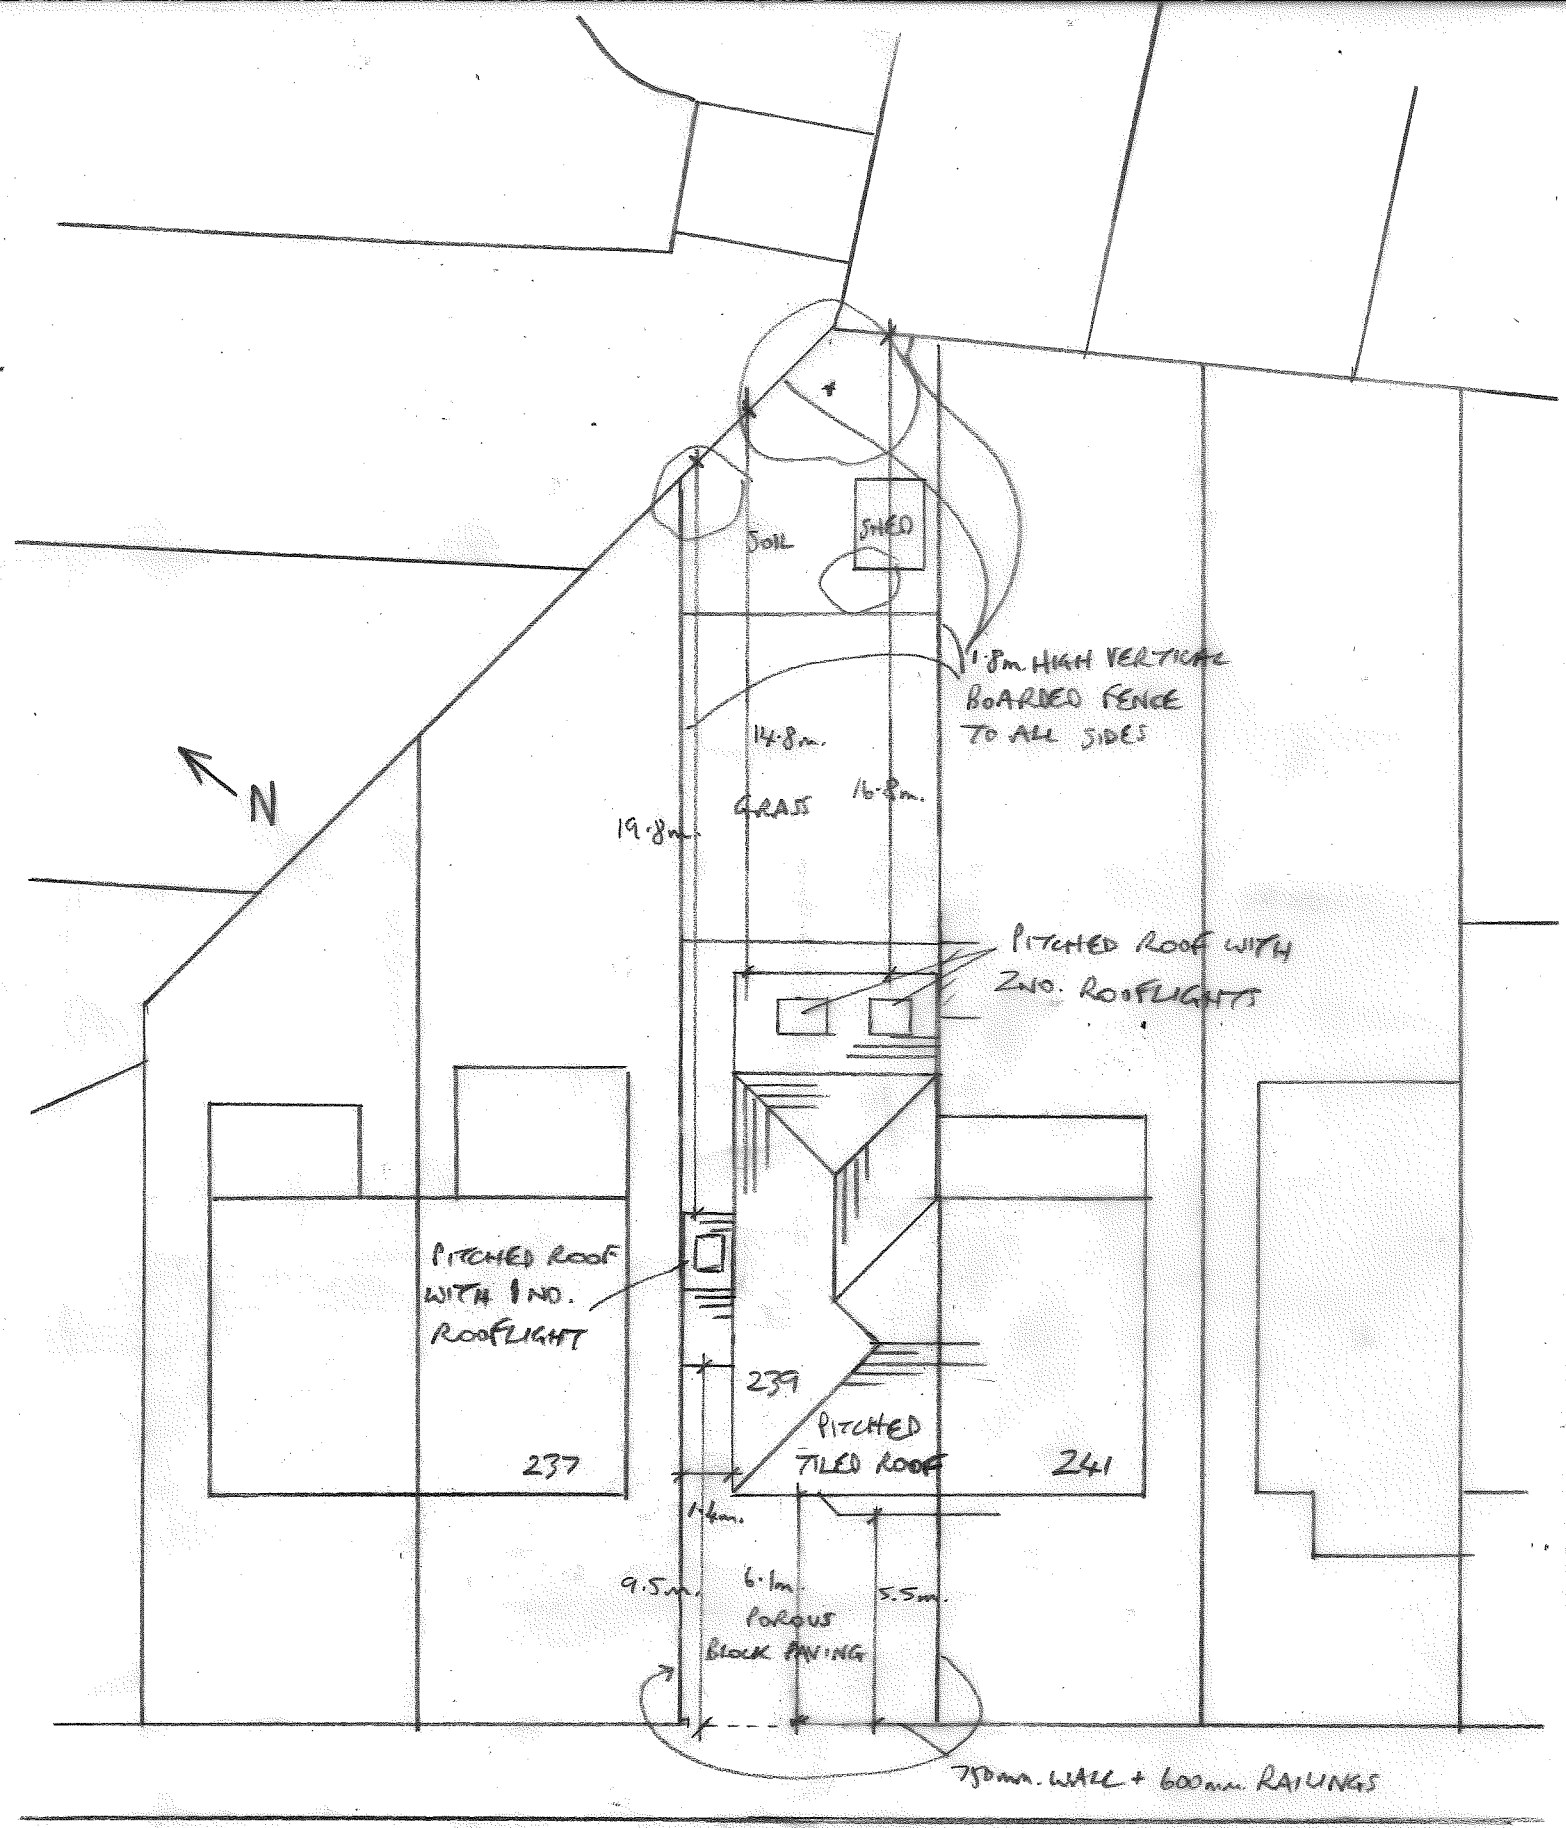


239 MORTIMER ROAD, S. SHIELDS
1:200 SITE/ ROOF PLAN
PROPOSED

MORTIMER ROAD