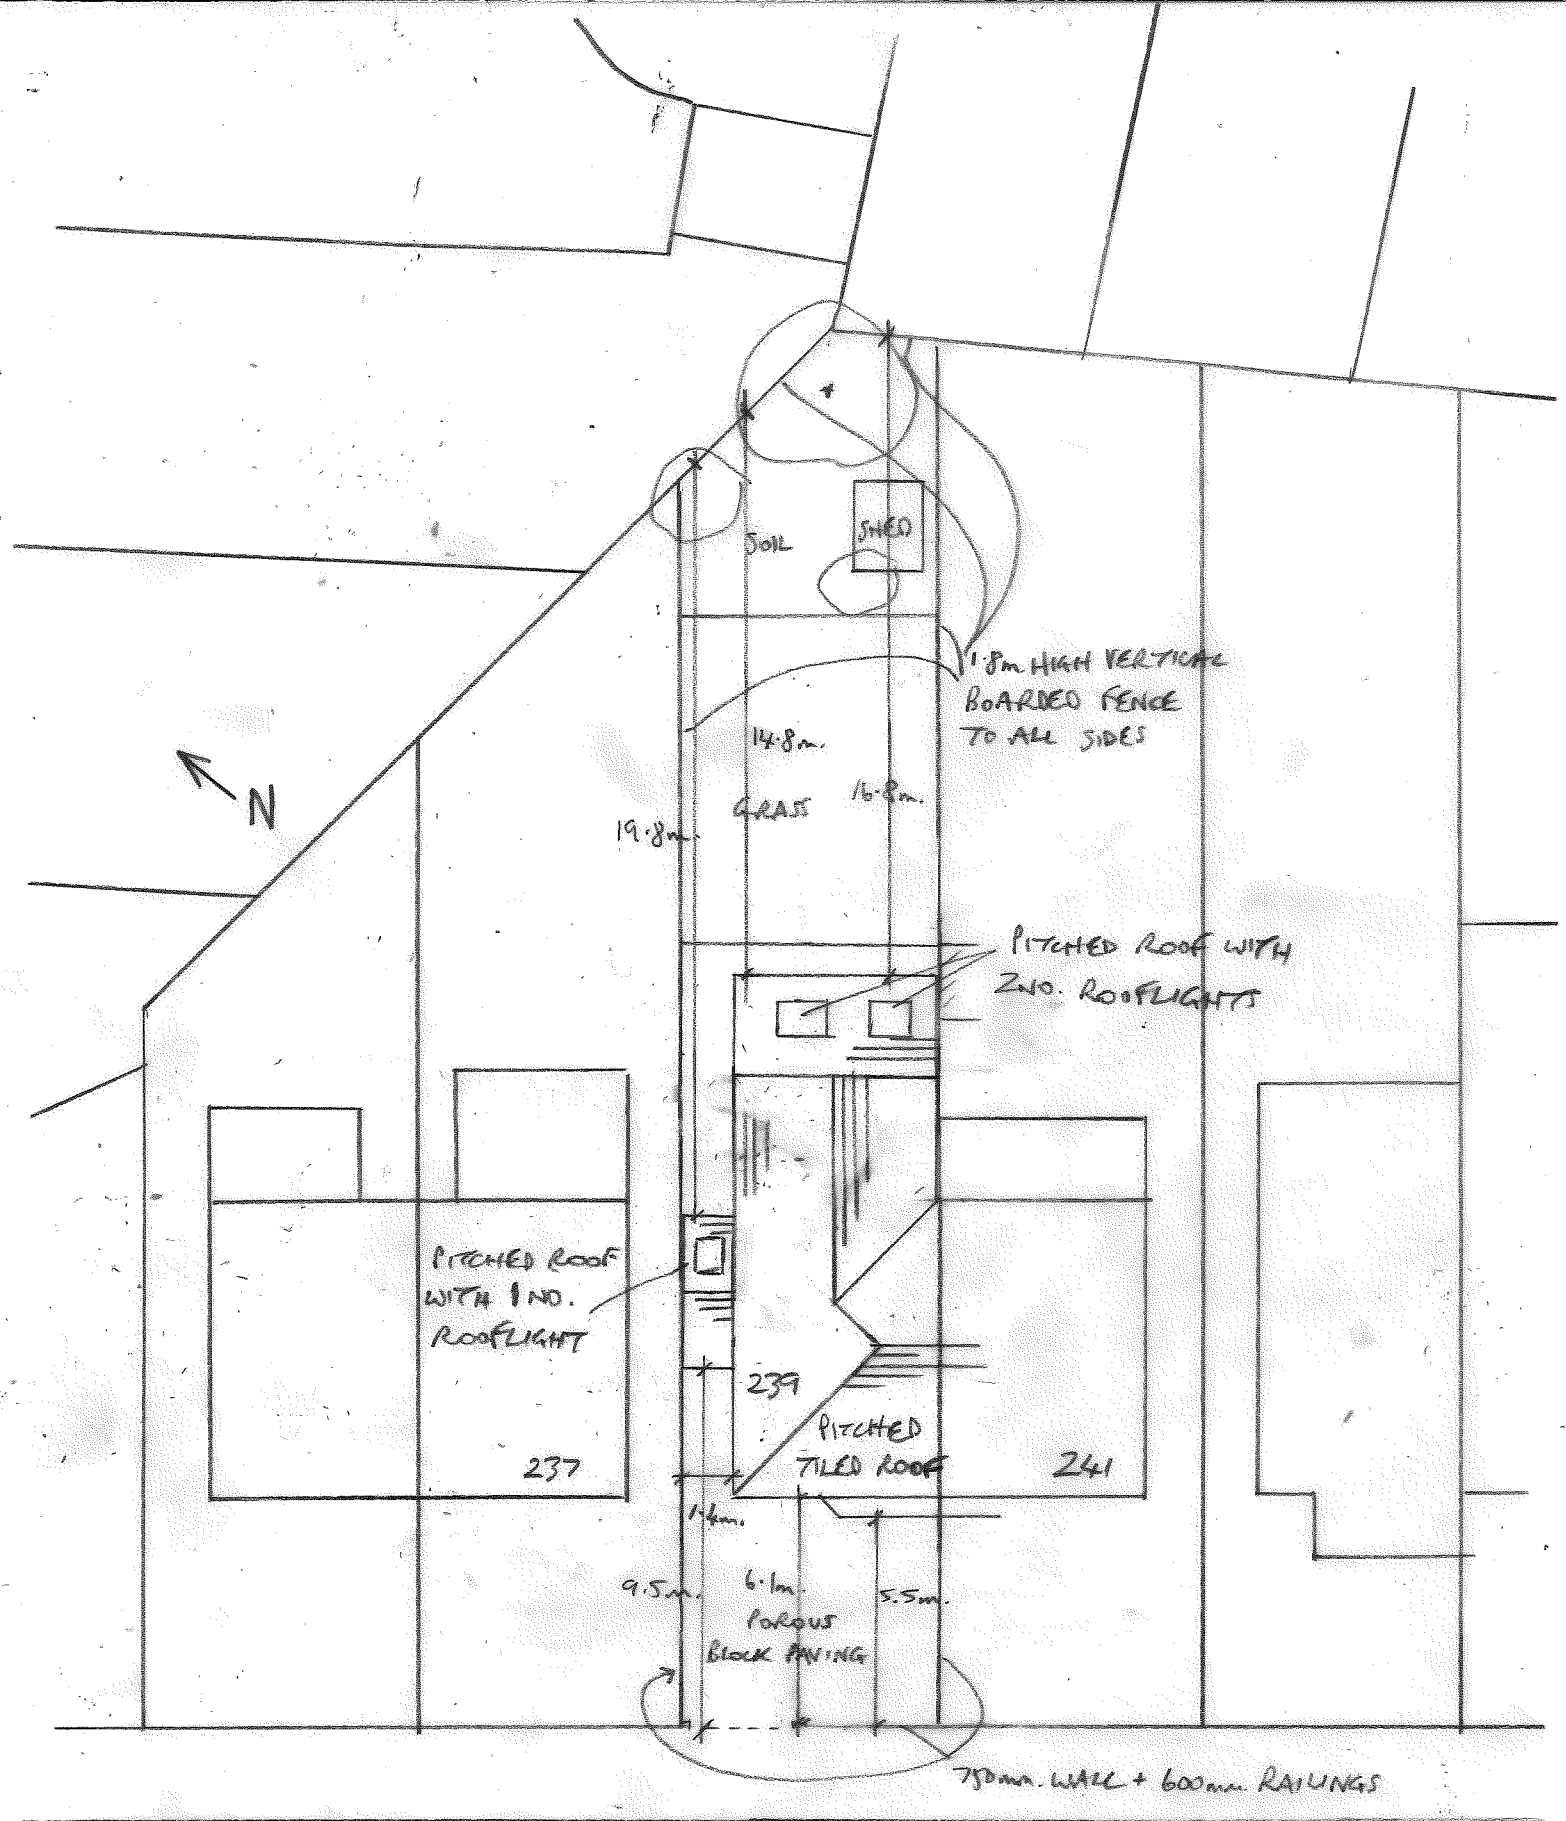


239 MORTIMER ROAD, S. SHIELDS

1:200 SITE/ ROOF PLAN

PROPOSED

REV.A. – ROOF 9/3/21

MORTIMER ROAD