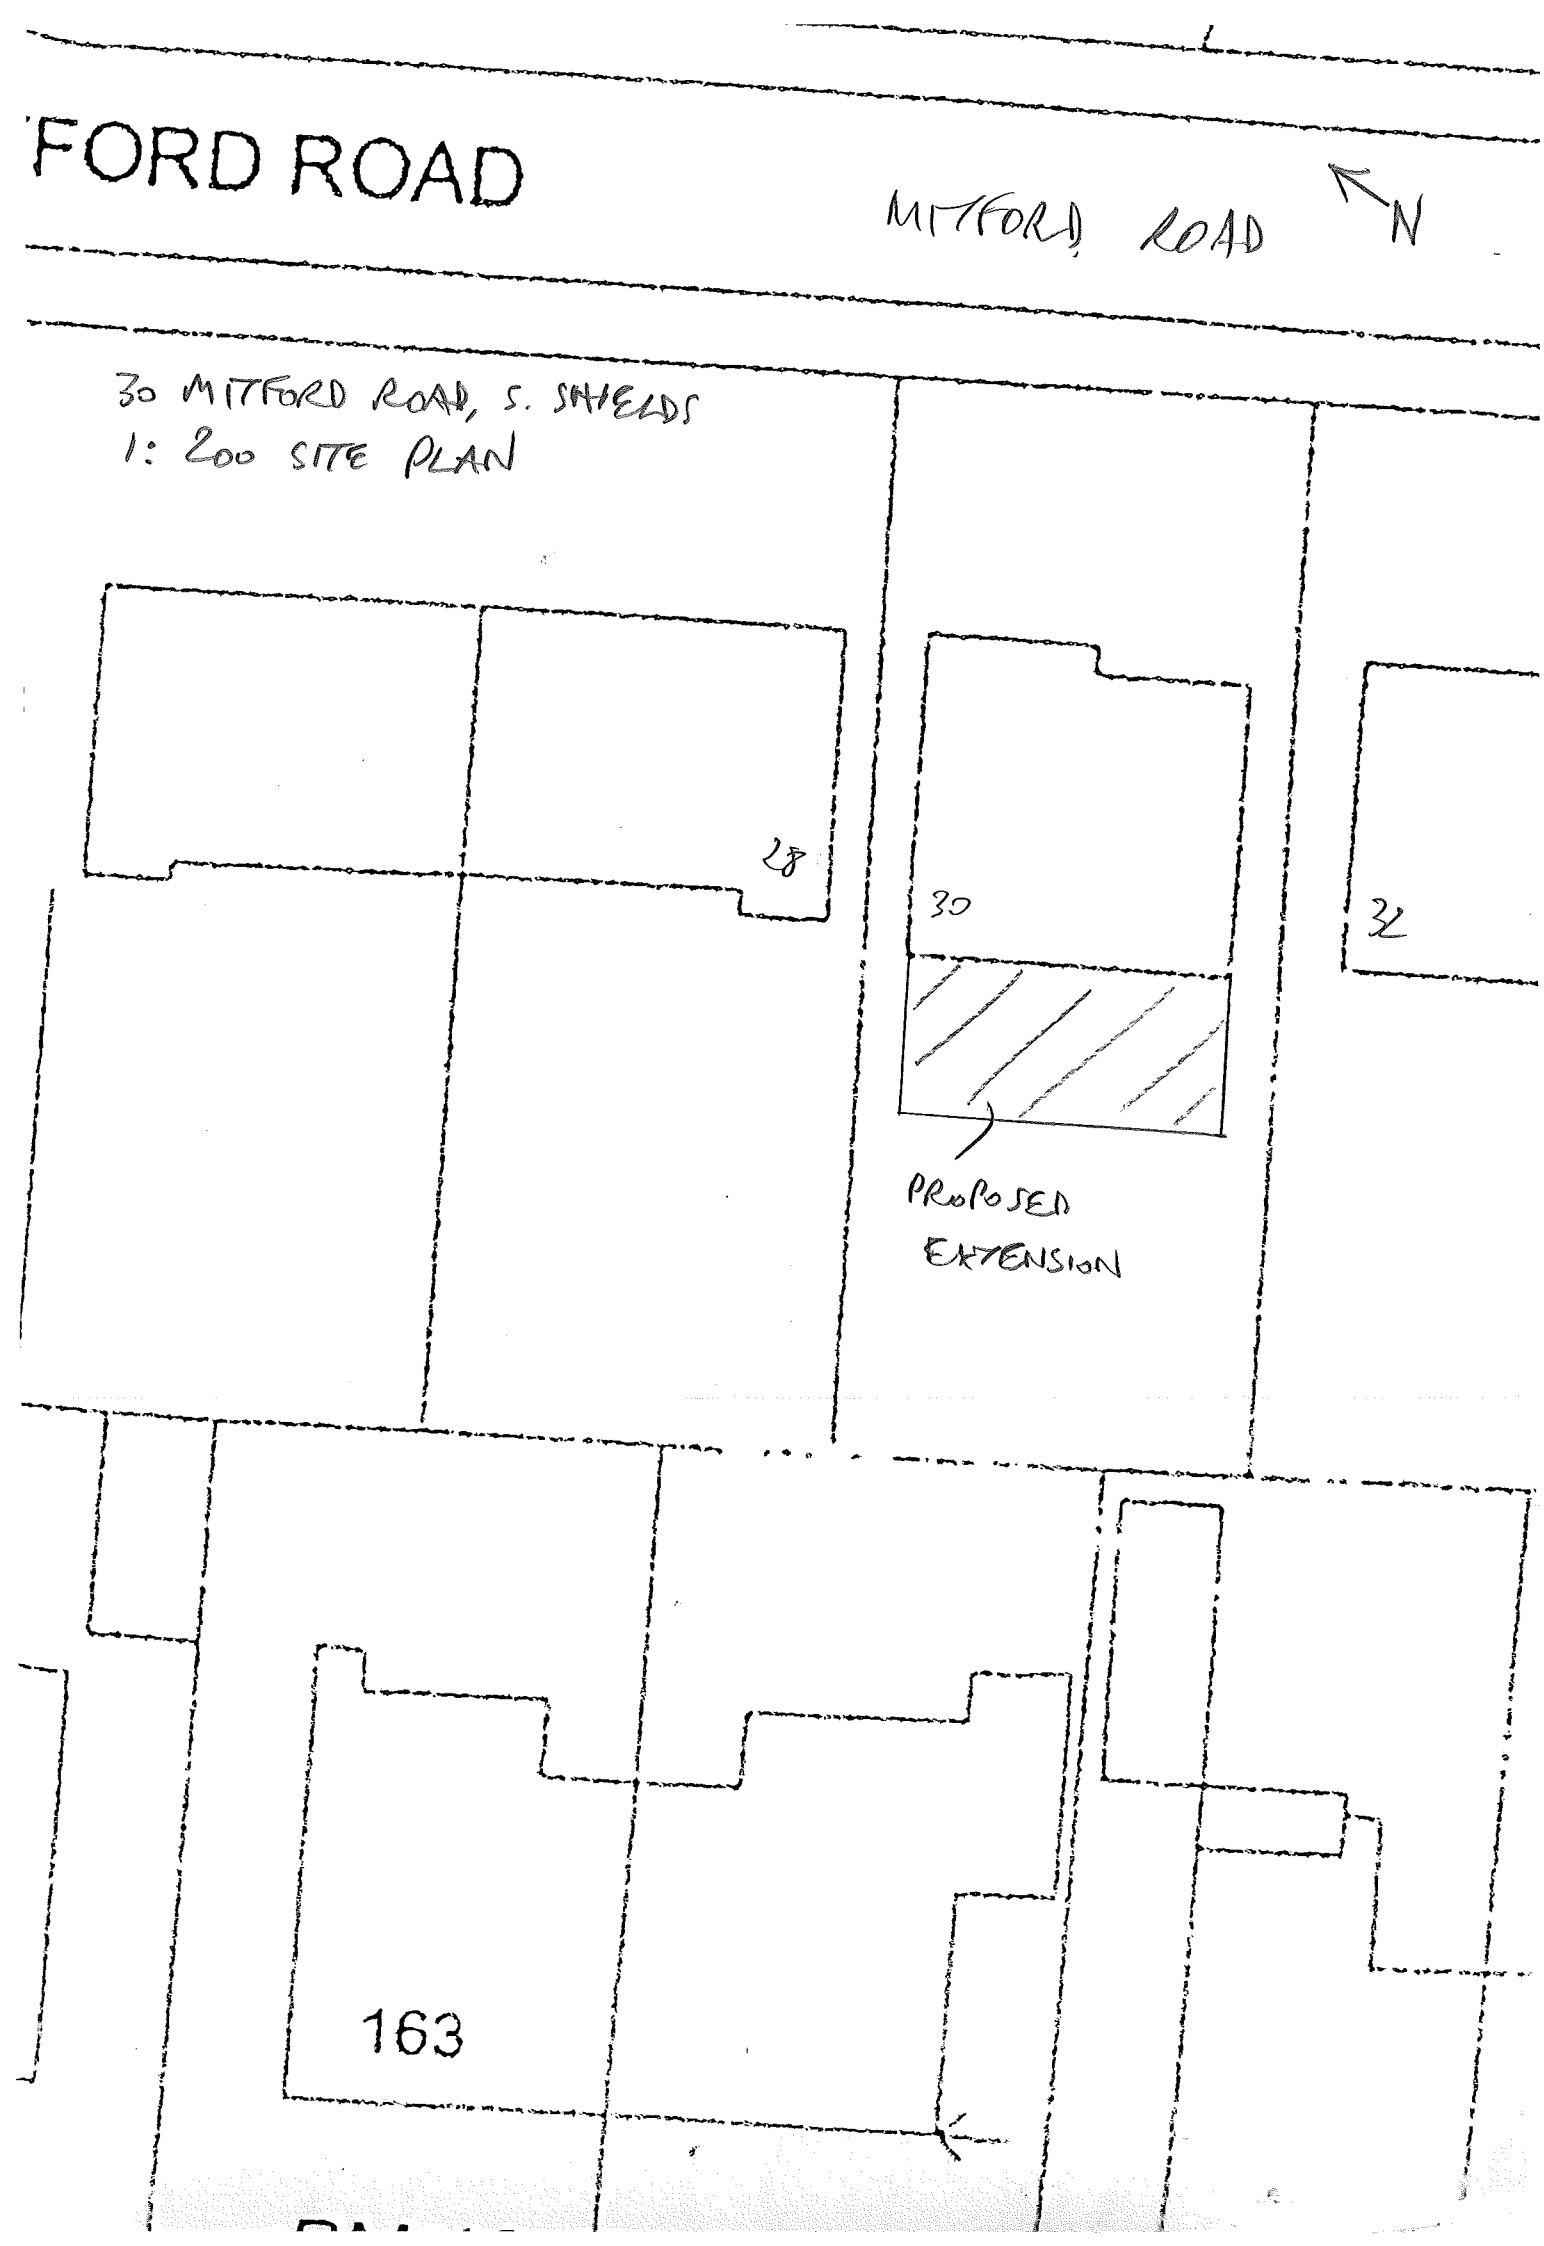

FORD ROAD
MITFORD ROAD
N
30 MITFORD ROAD, S. SHIELDS
1:200 SITE PLAN
28
30
32
PROPOSED
EXTENSION
163