


GENERAL NOTES

- 1. ONLY FIGURED DIMENSIONS ARE TO BE WORKED FROM. THE CONTRACTOR IS TO CHECK ALL DIMENSIONS ON SITE AND REPORT ANY DISCREPANCIES TO THE DESIGNER.
- 2. ALL DIMENSIONS ARE IN MILLIMETRES UNLESS NOTED OTHERWISE.

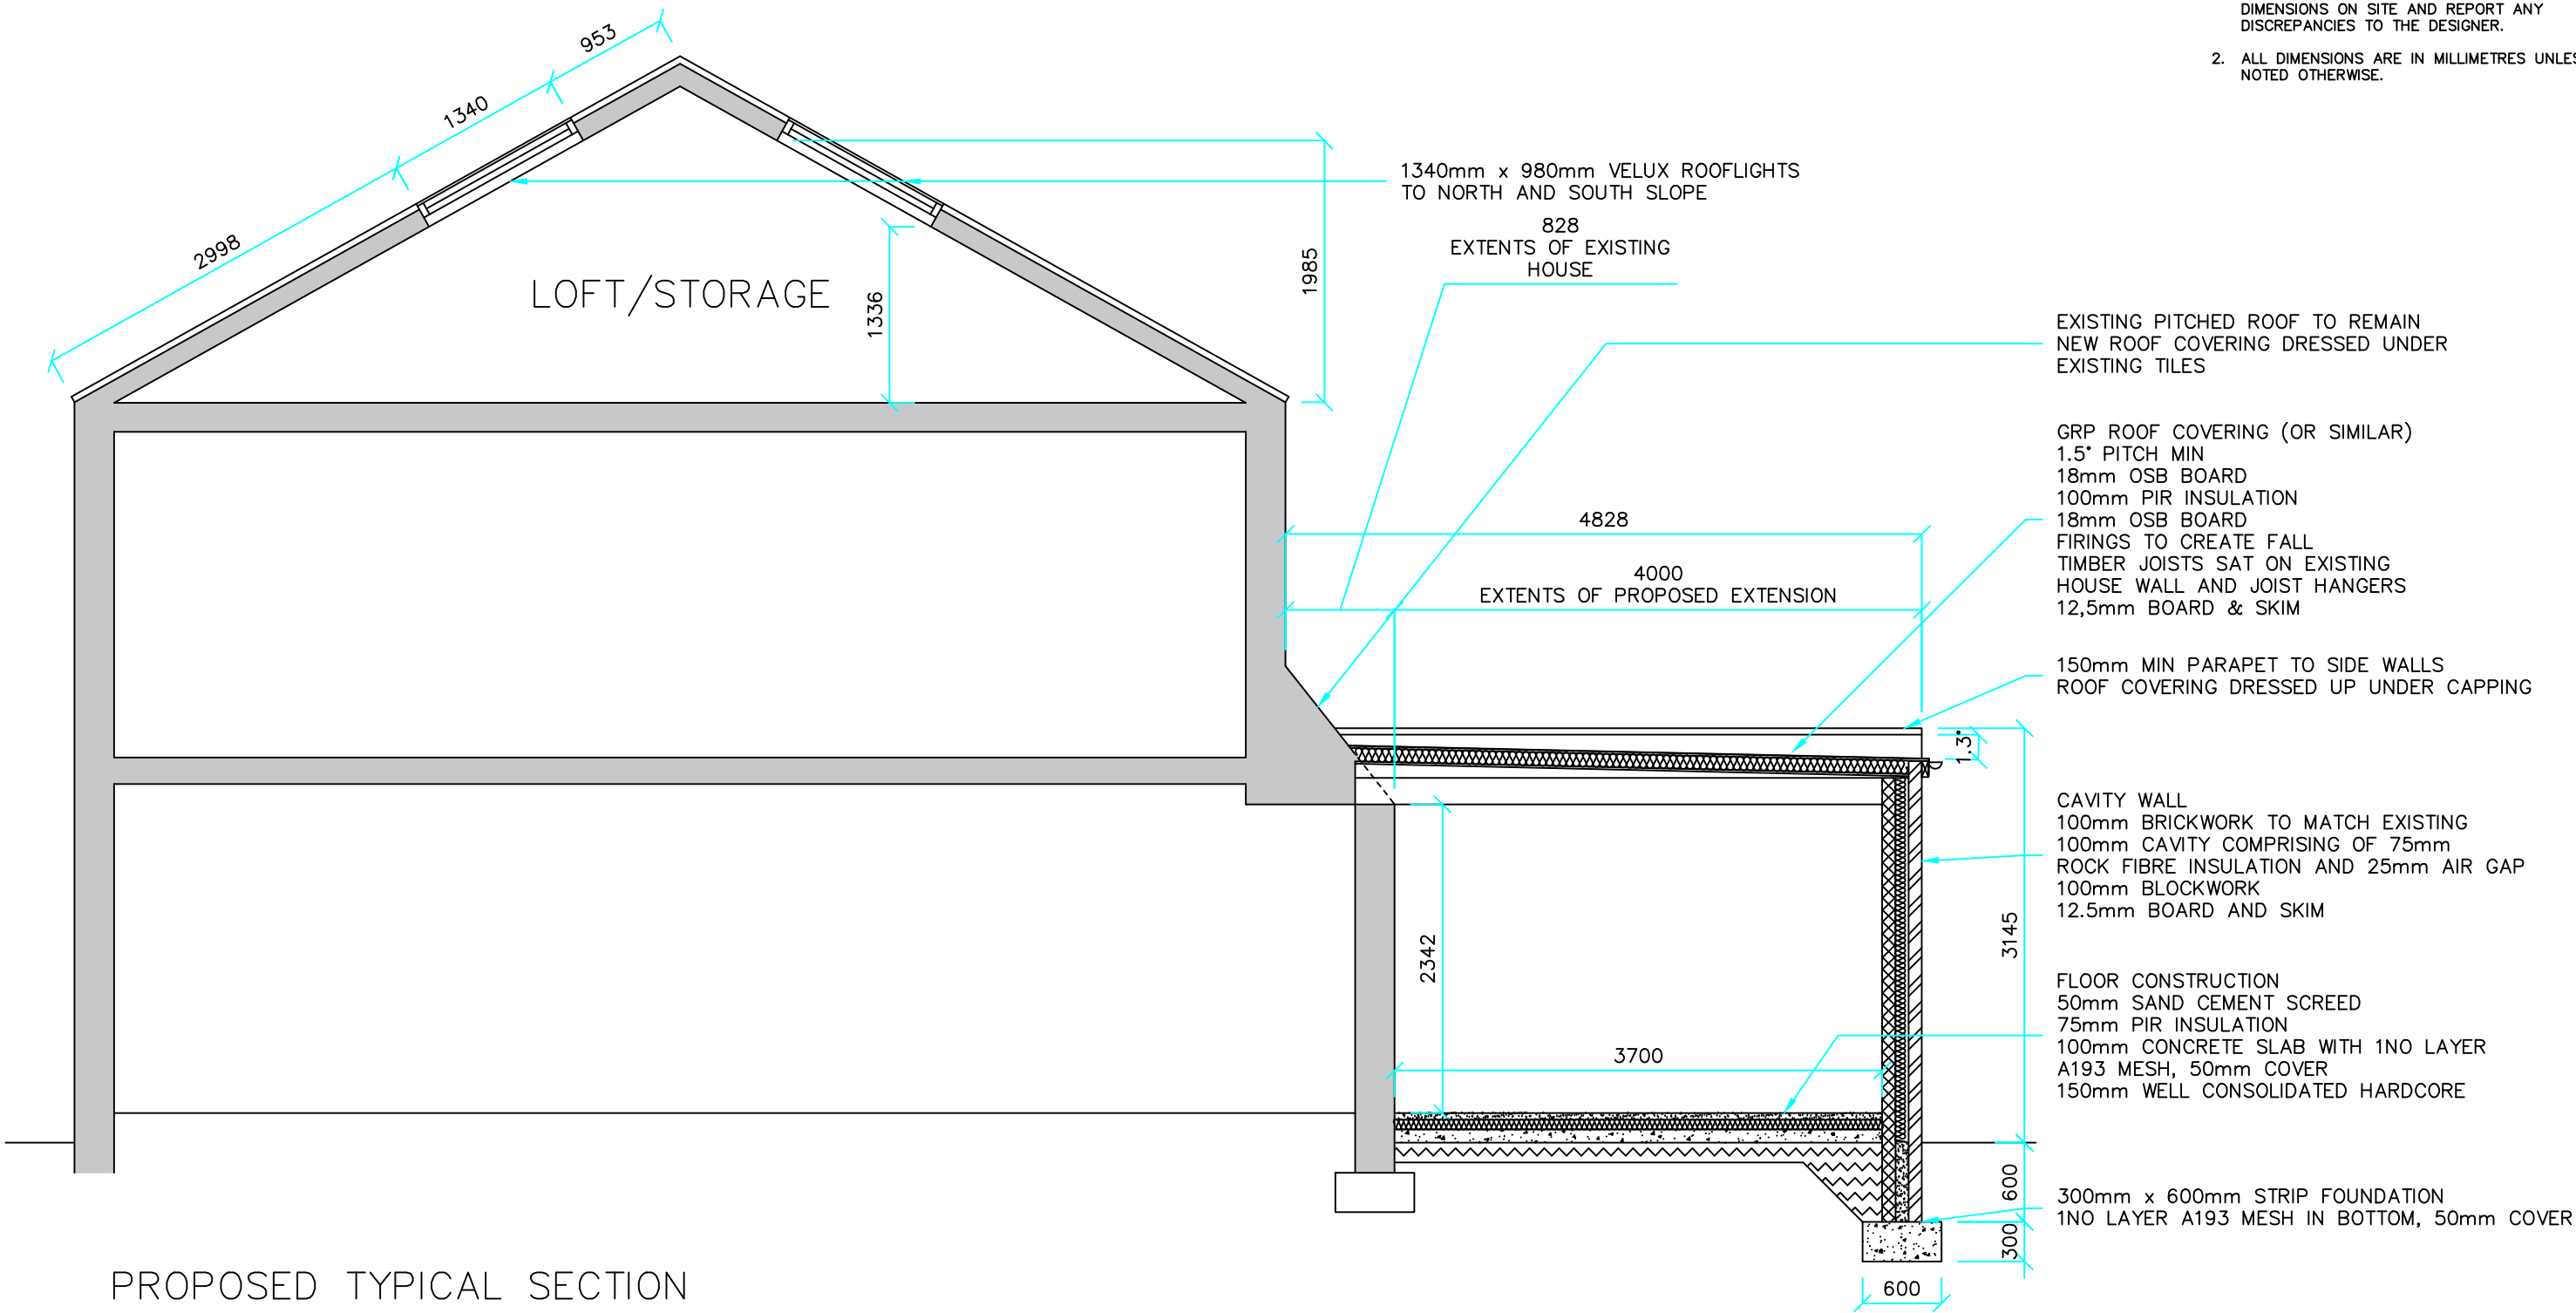

PROPOSED TYPICAL SECTION

REV A – EXTENDED FROM 3420mm TO 4000mm

Client: Mark Lane

Project: 117B Front Street
East Boldon

Drawing Title: Proposed Typical Section

Drawing No: 0122 – 14 Rev: A

Scale: 1:50 © A3 By: AB Date: JAN '22