© 2019 RPS Group

Notes

1. This drawing has been prepared in accordance with the scope of RPS's appointment with its client and is subject to the terms and conditions of that appointment. RPS accepts no liability for any use of this document other than by its client and only for the purposes for which it was prepared and provided.
2. If received electronically it is the recipients responsibility to print to correct scale. Only written dimensions should be used.
3. This drawing should be read in conjunction with all other relevant drawings and specifications.
4. This drawing is not to be used for Construction/Installation purposes. It is a general arrangement Design Drawing and the Contractor shall produce their own Working Drawing for installation purposes.


For guidance only. Do not scale off this drawing

1:20 - 0 200mm 400mm 600mm 800mm 1000 1200 1400 1600 1800 2000
1:100 - 0 1m 2m 3m 4m 5m 6m 7m 8m 9m 10m
1:50 - 0 1m 2m 3m 4m 5m
1:5 - 0 100mm 200mm 300mm 400mm 500mm


Safety, Health & Environment Information

In addition to the hazards / risks normally associated with the types of work detailed on this drawing take note below. It is assumed that all works on this drawing will be carried out by a competent contractor, working, where appropriate, to an appropriate method statement.

Construction risks	Maintenance/Cleaning risks	Demolition/Adaption risks

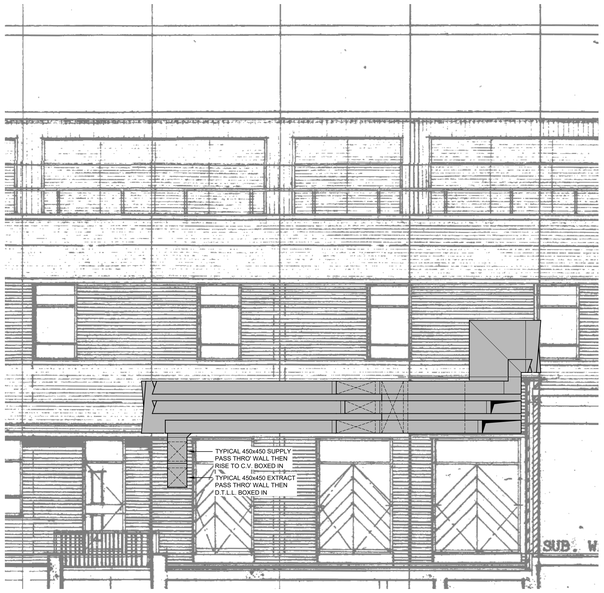

SECTION A-A

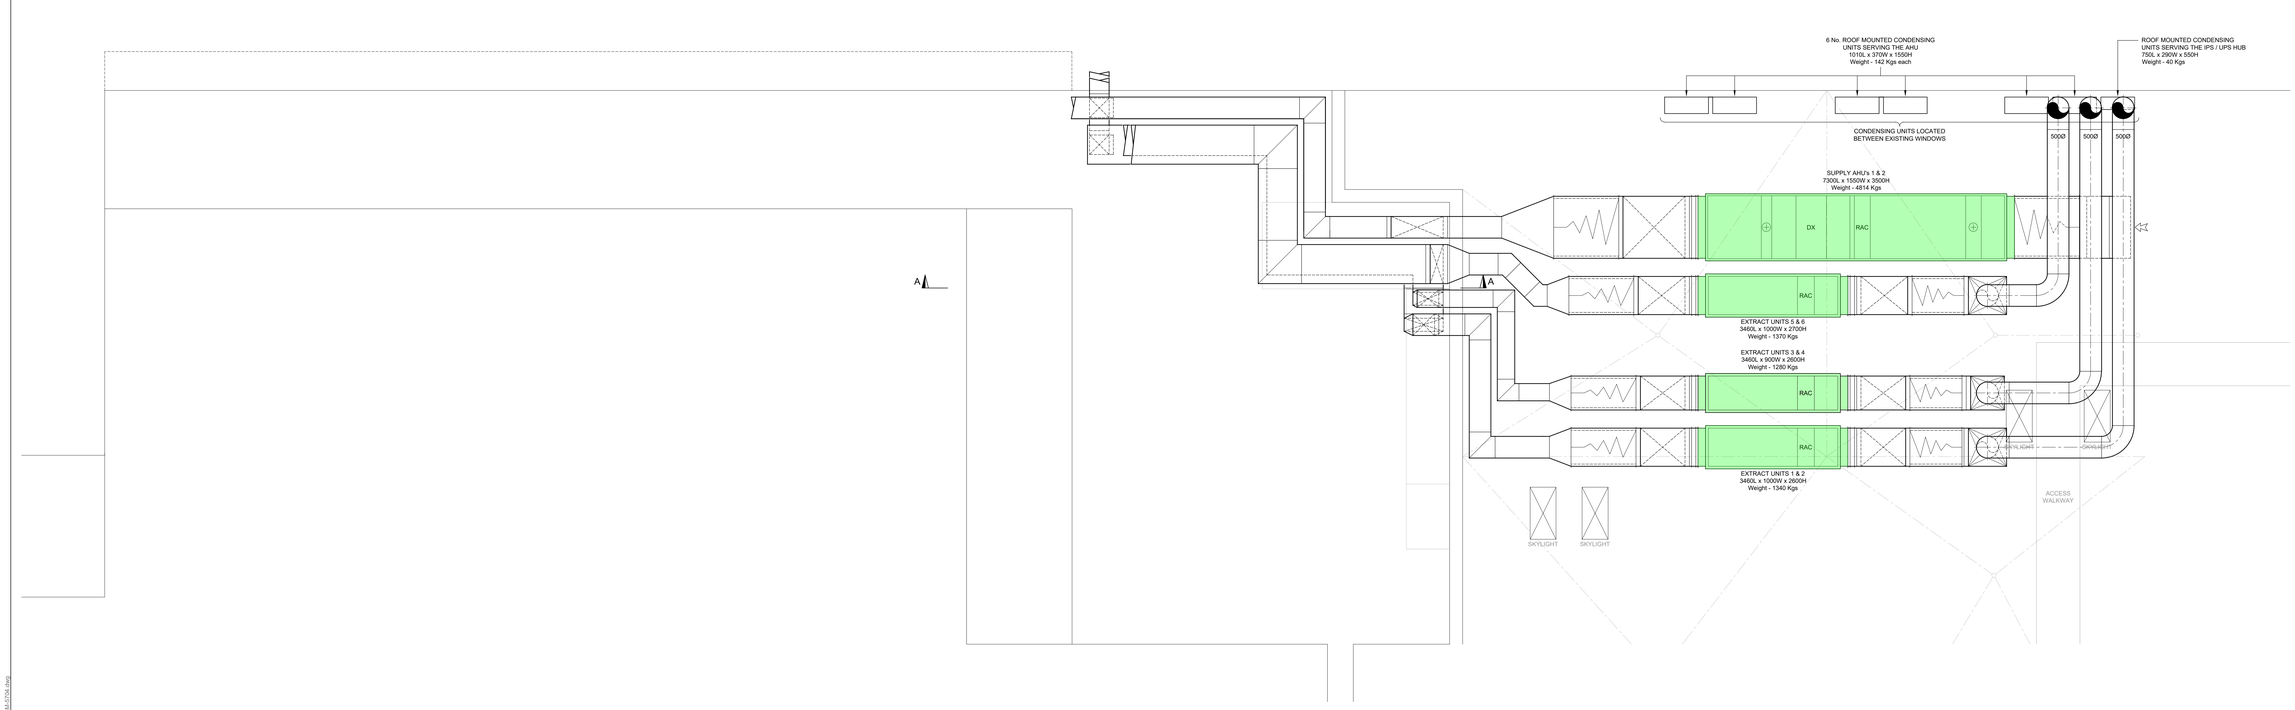

PART PLAN

Rev	Description	By	CB	Date
P01	PRELIMINARY ISSUE	KK	KK	Sept 21

MAKING COMPLEX EASY

Cathedral Buildings, Dean Street, Newcastle upon Tyne, NE1 1PJ
T: 0191 232 6306 E: rpsgnw@rpsgroup.com

Client: South Tyneside & Sunderland NHS Trust

Project: South Tyneside Hospital Alterations to ICU

Title: Proposed ICU Plant Layout

Status	Scale	Date Created
Comment	1:50 @A0	Sept 2021

Task Team Manager	Information Author	Task Information Manager
K.K.	K.K.	A.A.

Document Number: ICUST-RPS-00-ZZ-DR-M-5704

Project Code - Originator - Zone - Level - Type - Role - Drawing Number

RPS Project Number	Suitability	Revision
N12118C	S3	P01

rpsgroup.com

G:\N12118 ST Hospital ICU\Drawings\Mech\ICUST - Vent\ICUST-RPS-00-ZZ-DR-M-5704.dwg