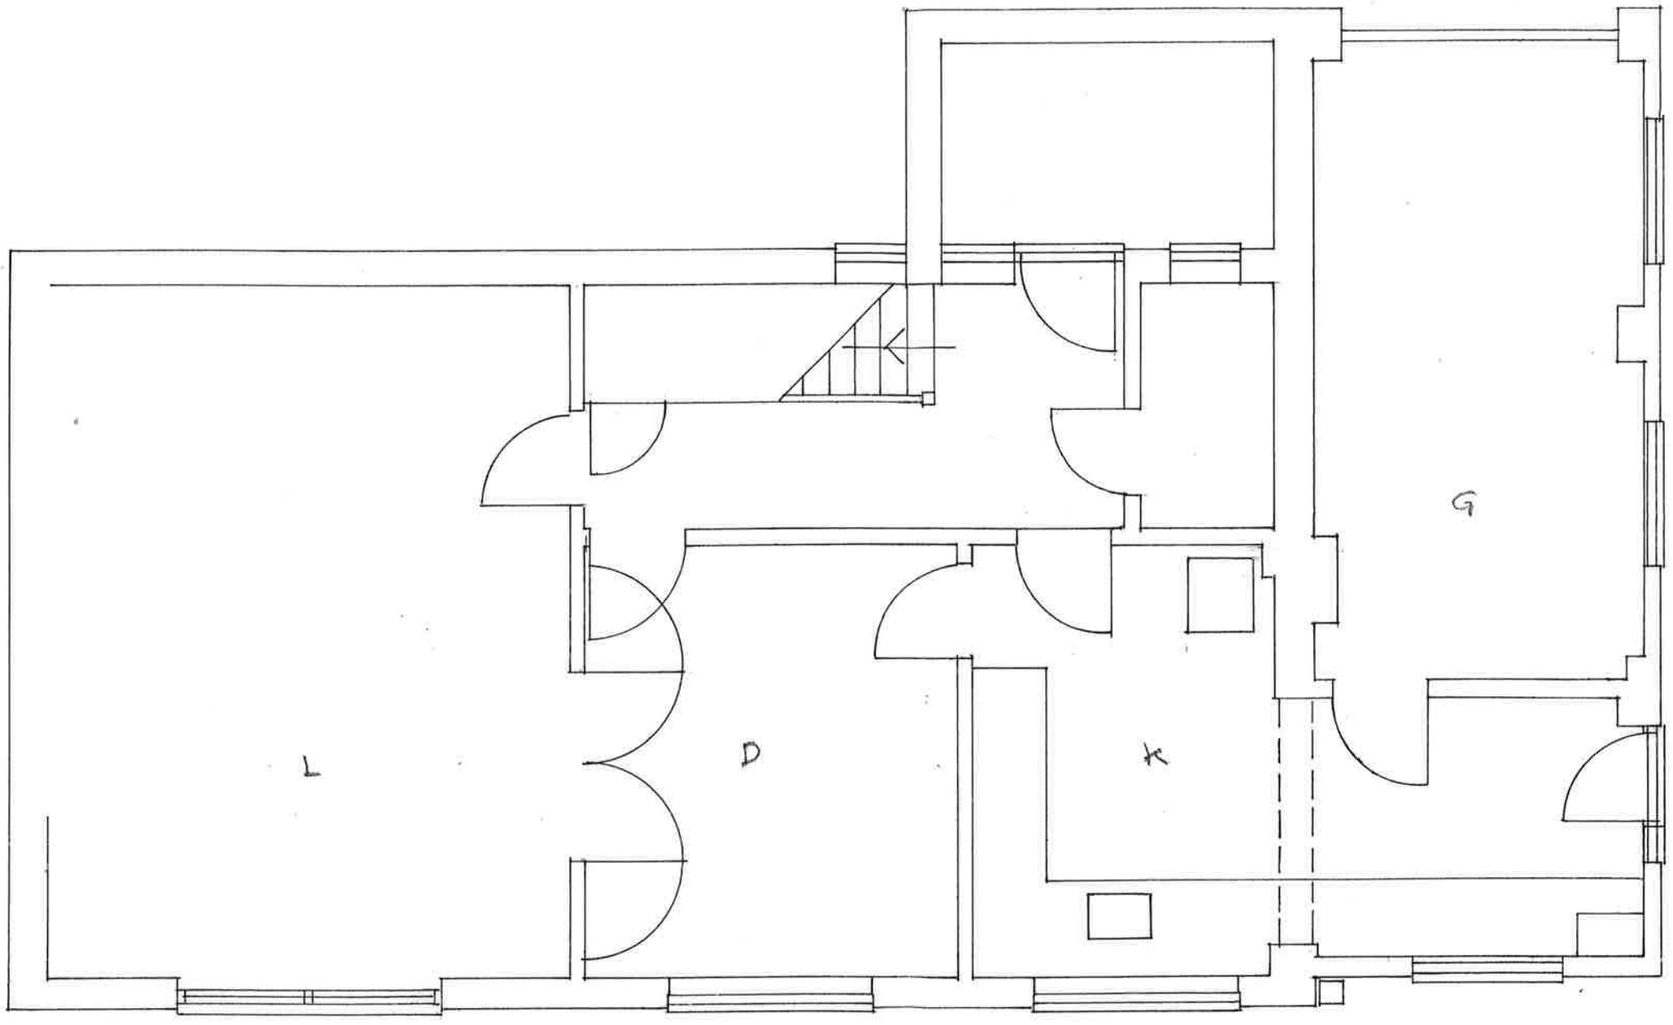

SOUTH TYNESIDE COUNCIL
- 8 FEB 2022
PLANNING

GROUND FLOOR PLAN

PROPOSED ALTERATIONS AT
25 HUNTER CLOSE EAST BOLDON NE36 0TB

PLANS AS EXISTING **1:50**

J Martin Architect
12 Marsden Road South Shields Tyne and Wear NE34 6DF
0191 4547321 0791 731 5056