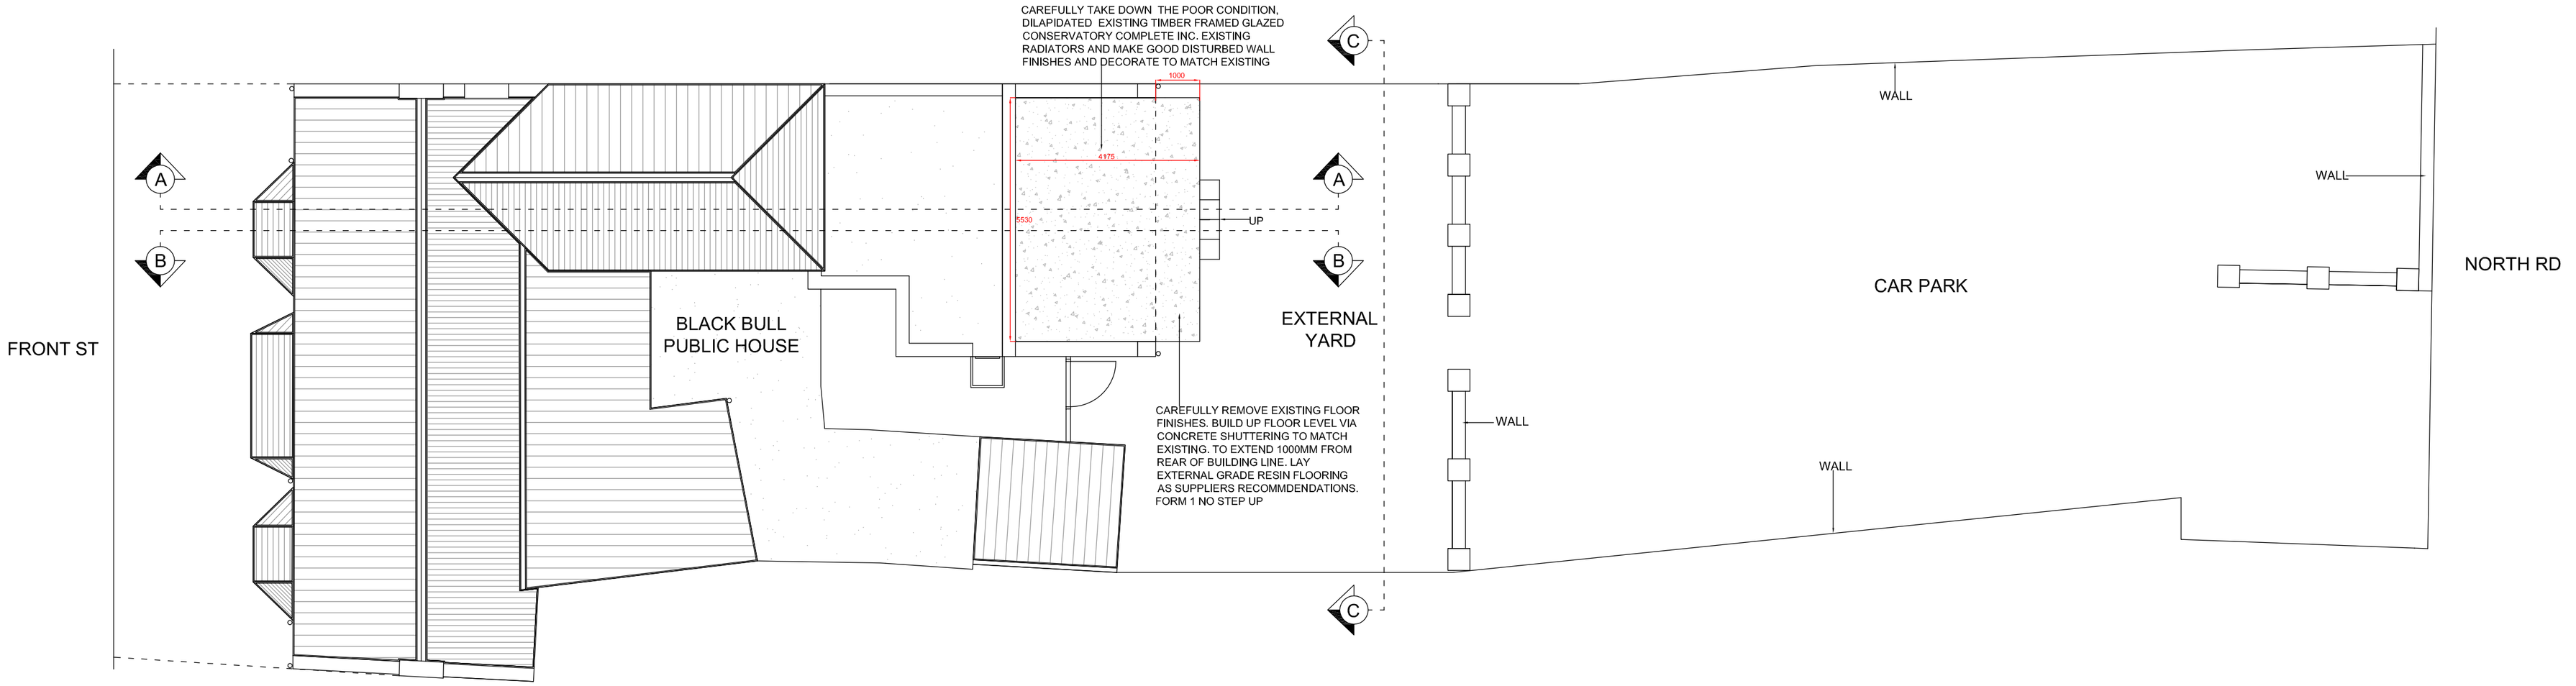

PROPOSED SITE PLAN
1:100

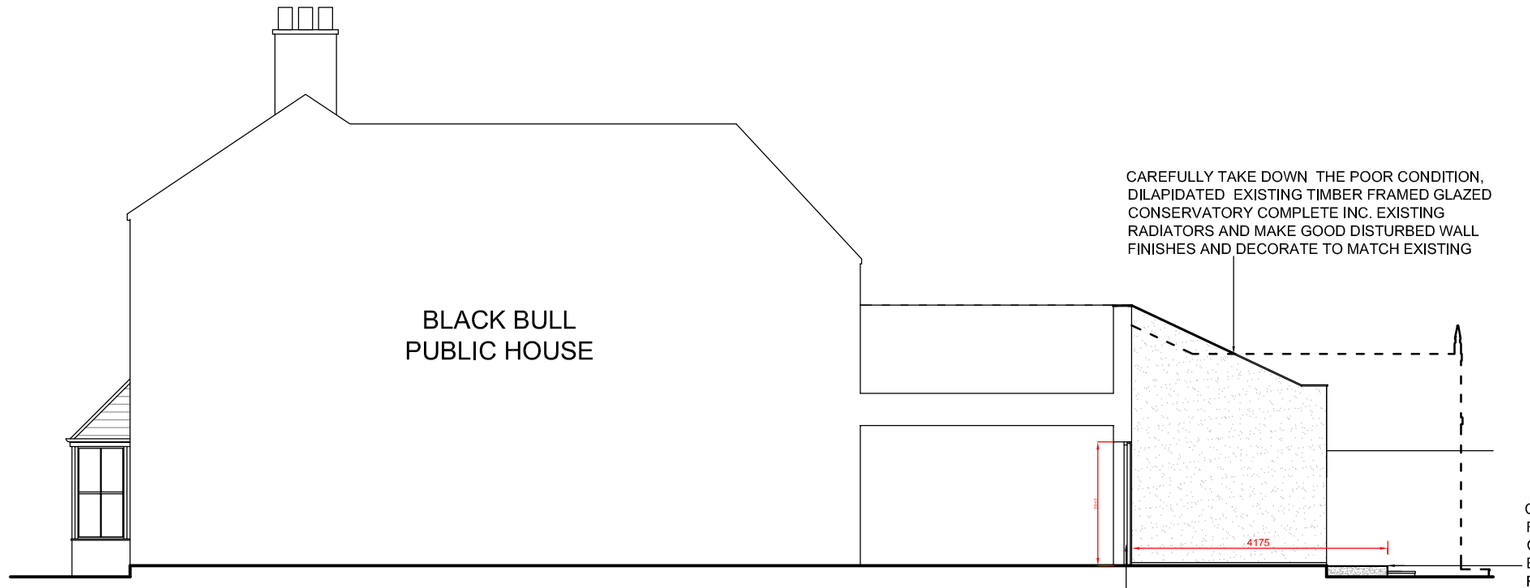

PROPOSED SECTION AA
1:100

CAREFULLY REMOVE EXISTING FLOOR FINISHES. BUILD UP FLOOR LEVEL VIA CONCRETE SHUTTERING TO MATCH EXISTING. TO EXTEND 1000MM FROM REAR OF BUILDING LINE. LAY EXTERNAL GRADE RESIN FLOORING AS SUPPLIERS RECOMMDENDATIONS. FORM 1 NO STEP UP

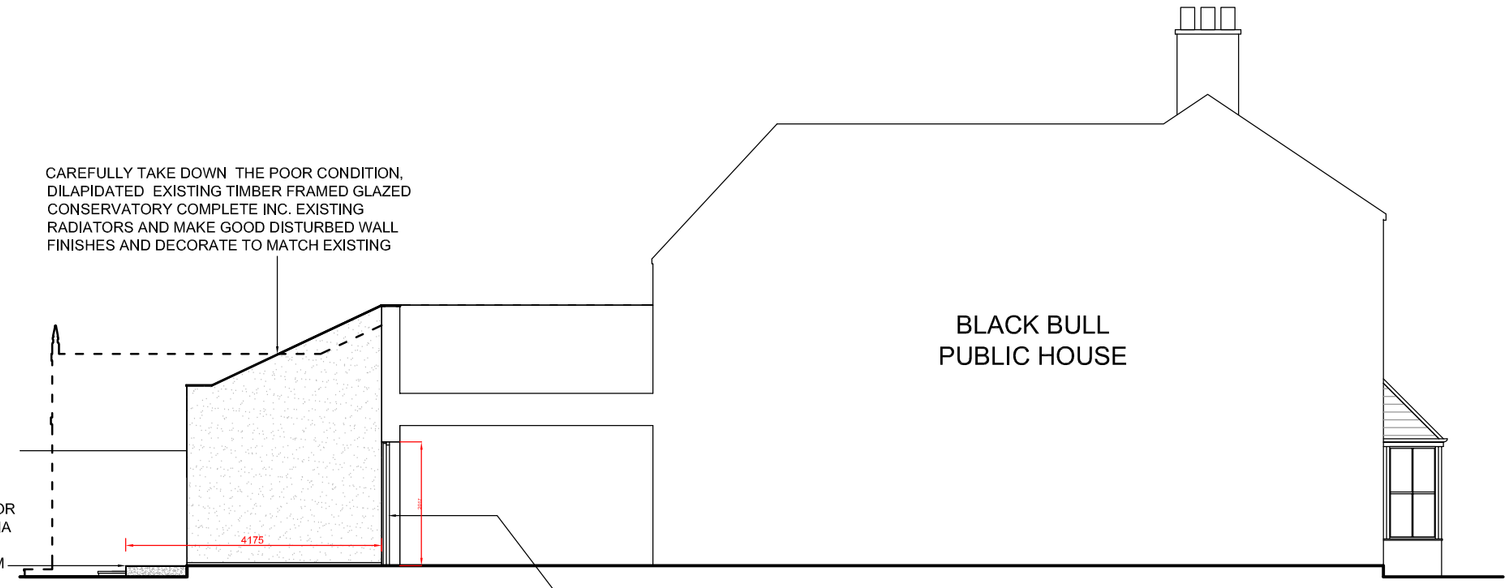

PROPOSED SECTION BB
1:100

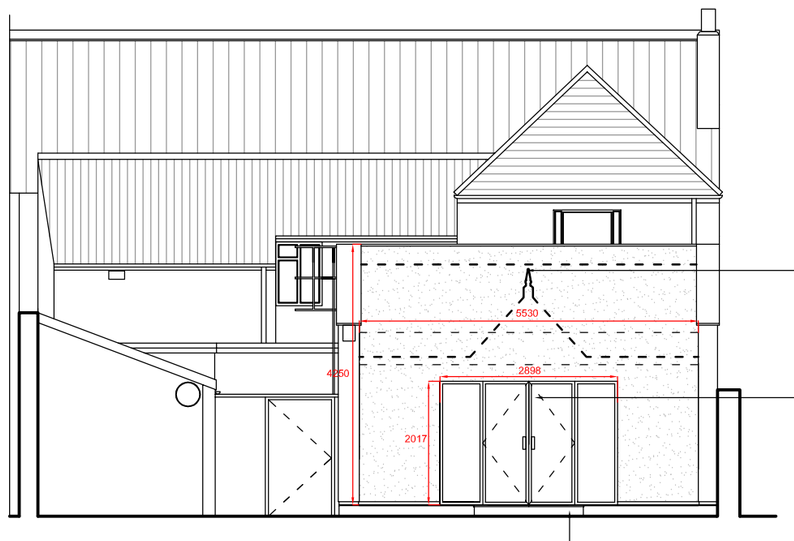

CAREFULLY TAKE DOWN THE POOR CONDITION, DILAPIDATED EXISTING TIMBER FRAMED GLAZED CONSERVATORY COMPLETE INC. EXISTING RADIATORS AND MAKE GOOD DISTURBED WALL FINISHES AND DECORATE TO MATCH EXISTING

SUPPLY AND FIT NEW ALUMINIUM FRAMED ARGON FILLED DOUBLE GLAZED DOORS AND SIDE PANELS COMPETE IRONMONGERY. FRAMES IN RAL: 9005

CAREFULLY REMOVE EXISTING FLOOR FINISHES. BUILD UP FLOOR LEVEL VIA CONCRETE SHUTTERING TO MATCH EXISTING. TO EXTEND 1000MM FROM REAR OF BUILDING LINE. LAY EXTERNAL GRADE RESIN FLOORING AS SUPPLIERS RECOMMDENDATIONS. FORM 1 NO STEP UP

PROPOSED ELEVATION CC
1:100

REV

PROJECT :

BLACK BULL, BOLDON

TITLE :

PROPOSED EXTERNAL SITE PLAN AND ELEVATIONS

SCALE :	DATE :	JOB :	DWG :	REV :
1:100 @ A2	**FEB 2022**	**-**	**03**	

COPYRIGHT ©

22 SEDLING ROAD
WEAR INDUSTRIAL ESTATE
WASHINGTON
TYNE & WEAR
NE38 9BZ

T + (0) 191 419 7320
F + (0) 191 416 5422
E info@swandene.com
W www.swandene.co.uk