
ISO A3 - 297mmx420mm

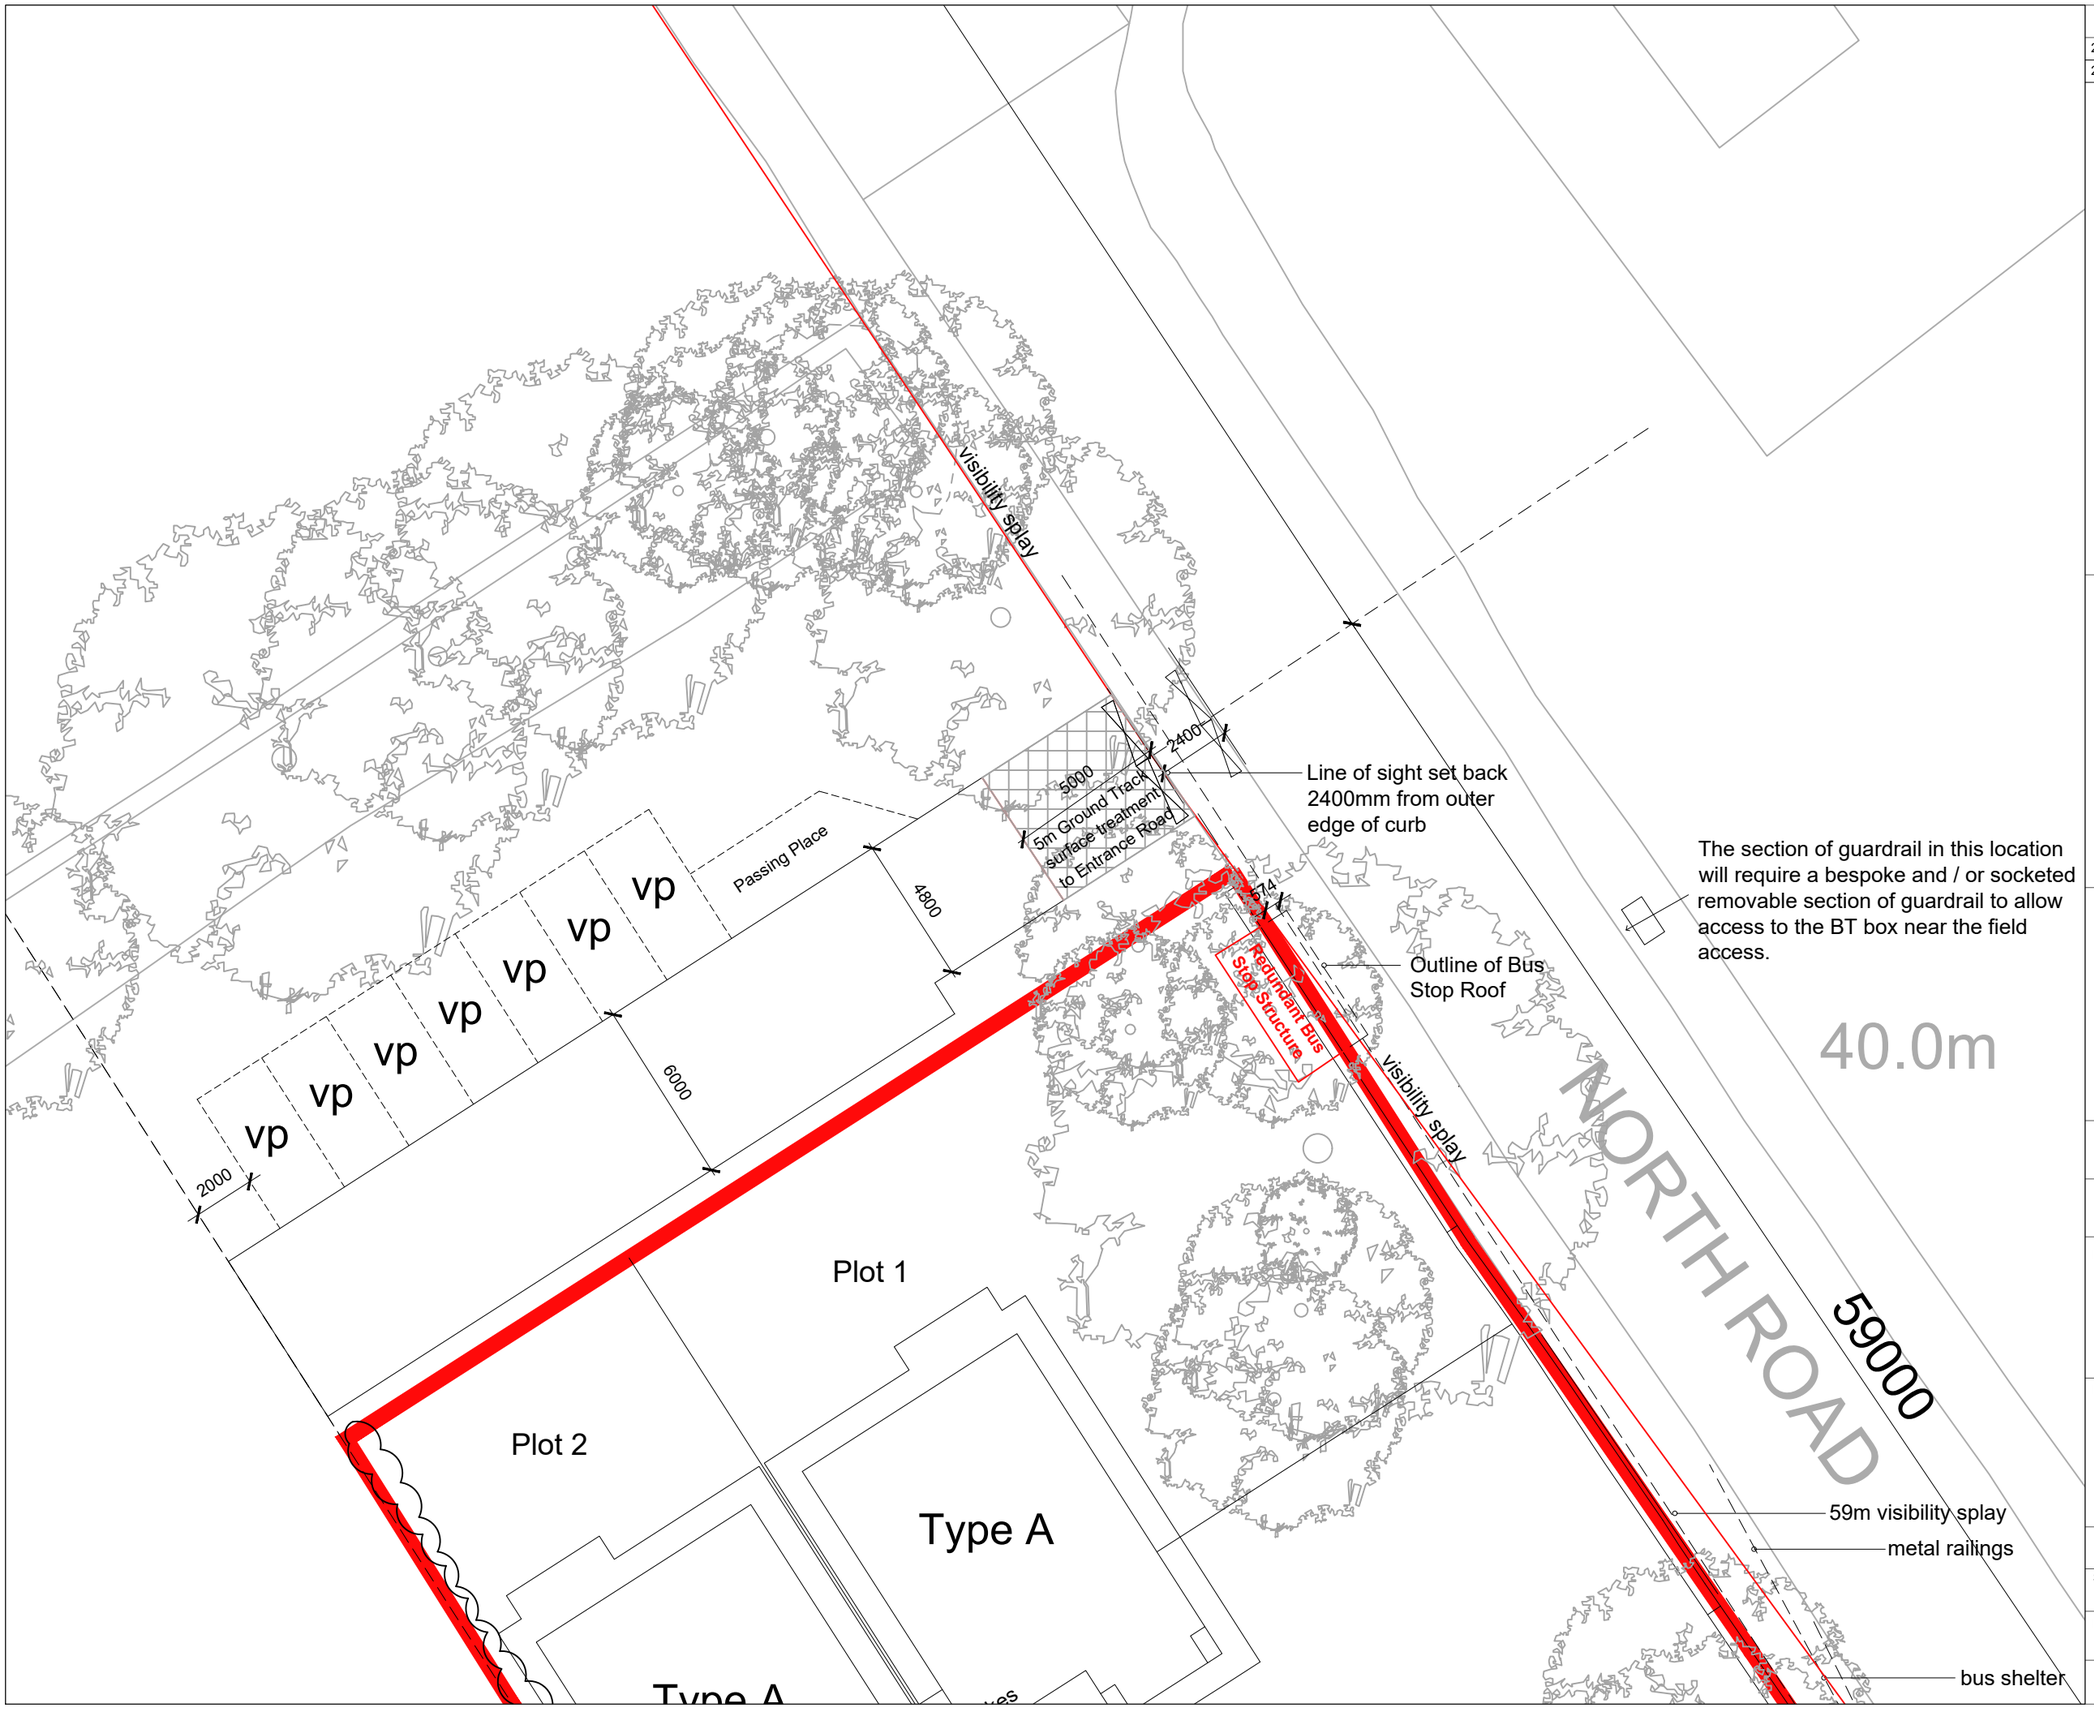

DATE	REVISION	REV	DRW	CHK
23.11.22	Parking Layout added	A	JS	LM
23.11.22	Parking Layout amended as per client comments	B	JS	LM

This drawing has been prepared solely for the use of TELMAC DEVELOPMENTS

and there are no representations of any kind made by NORR Consultants Limited to any party with whom NORR Consultants Limited has not entered into a contract

This drawing must not be used, reproduced or revised without written permission.

This drawing shall not be used for construction purposes until the "CONSTRUCTION" status appears under the Sheet Status.

Constructors must only work to figured dimensions which are to be checked on site. Do not scale from hard copy drawings

NORR
NORR Consultants Limited.
An Ingenium International Company

Percy House, 8th Floor Percy Street
Newcastle NE1 4PW
England, UK
norr.com

Drawn	Date
JS	23.11.22
Checked	Date
LM	23.11.22

Project Name
Former West Boldon School Site

Drawing Title
Sports England Site Access & Parking Arrangements

Scale 1:200 @ A3

Sheet Status PLANNING

Project No. IANC20-0110

Drawing No. BOL-NORR-YY-00-DR-A-90-001

Rev. B