
ISO A1 - 594mm x 841mm

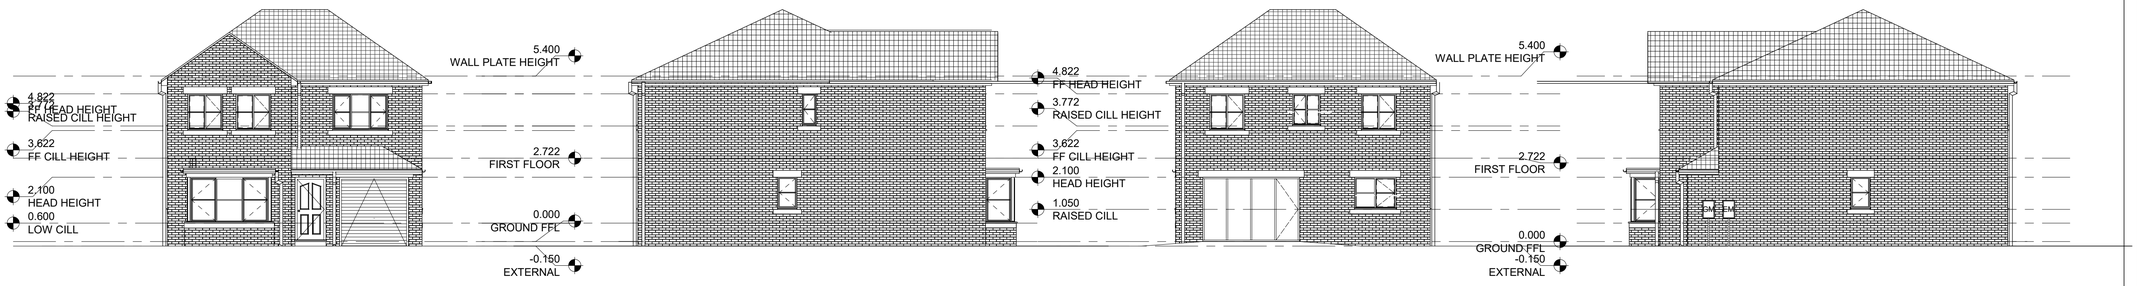


1 FRONT ELEVATION
SCALE: 1 : 100

2 SIDE ELEVATION 1
SCALE: 1 : 100

3 REAR ELEVATION
SCALE: 1 : 100

4 SIDE ELEVATION 2
SCALE: 1 : 100

**PROPOSED MATERIALS**

RED FACING BRICK OUTER LEAF


MARLEY ETERNIT EDGEMERE INTERLOCKING SLATE LIKE CONCRETE TILE

GREY UPVC FRAMED DOUBLE GLAZED WINDOW. REFER TO HOUSE TYPE WINDOW SCHEDULE FOR DETAILS


GREY UPVC FRAMED DOOR. REFER TO HOUSE TYPE DOOR SCHEDULE FOR DETAILS

GREY UPVC FASCIA BOARD AND SOFFIT

BLACK UPVC GUTTER AND ASSOCIATED DOWNPIPES

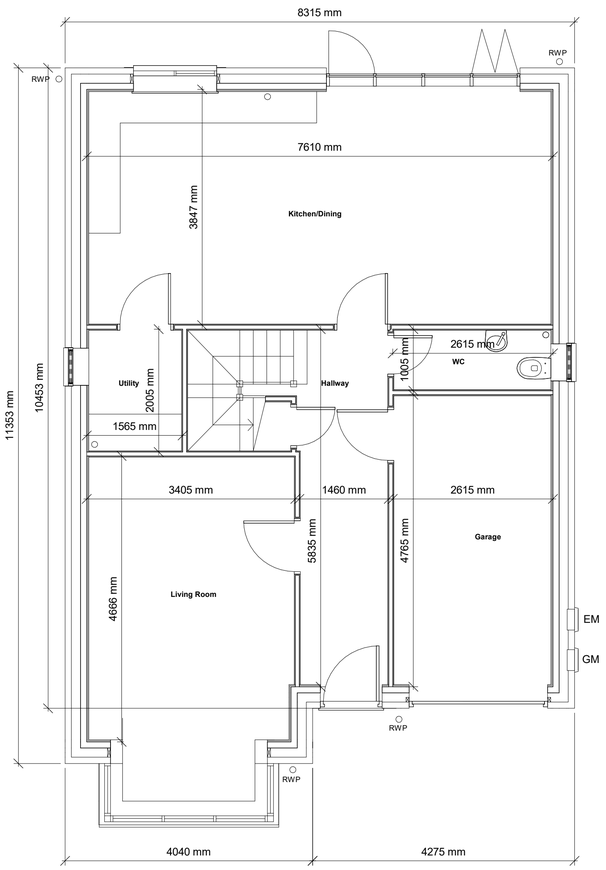


5 GROUND FLOOR
SCALE: 1 : 50

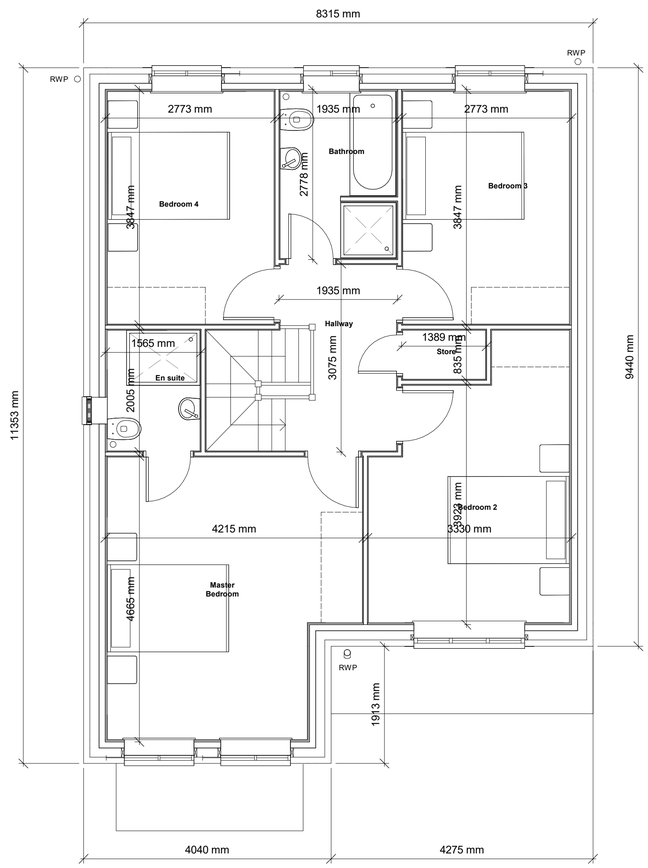


6 FIRST FLOOR
SCALE: 1 : 50

APPLICABLE TO PLOT 4 ONLY

| DATE | REVISION | REV | DRW | CHK |
|---|---|---|---|---|
| 11.03.21 | UPDATES AS PER CLIENT COMMENTS | A01 | AR | SB |
| 31.03.22 | PLOT 4 MIRRORED | A02 | ST | - |

This drawing has been prepared solely for the use of TELMAC DEVELOPMENTS and there are no representations of any kind made by NORR Consultants Limited to any party with whom NORR Consultants Limited has not entered into a contract

This drawing must not be used, reproduced or revised without written permission.

This drawing shall not be used for construction purposes until the "CONSTRUCTION" status appears under the Sheet Status.

Constructors must only work to figured dimensions which are to be checked on site. Do not scale from hard copy drawings

Keyplan

North Arrow

Detail Symbol

Detail No.
Sheet No.

NORR
NORR Consultants Limited.
An Ingenium International Company

Percy House, 8th Floor Percy Street,
Newcastle NE1 4PW
England, UK
norr.com

| | |
|---|---|
| Drawn: AR | Date: 02.03.21 |
| Checked: SB | Date: 02.03.21 |
| Scale: As indicated @ A1 | |
| Client: TELMAC DEVELOPMENTS | |
| Project: FORMER WEST BOLDON SCHOOL SITE | |
| Drawing Title: HOUSE TYPE A - GA PLANS AND ELEVATIONS PLOT 4 ONLY | |
| Sheet Status: S4 - FOR APPROVAL | |
| Project No.: IANC20-0110 | |
| Drawing No.: BOL-NOR-A1- ZZ-DR-A-00102 | Rev.: A02 |