
ISO A1 - 594mm x 841mm

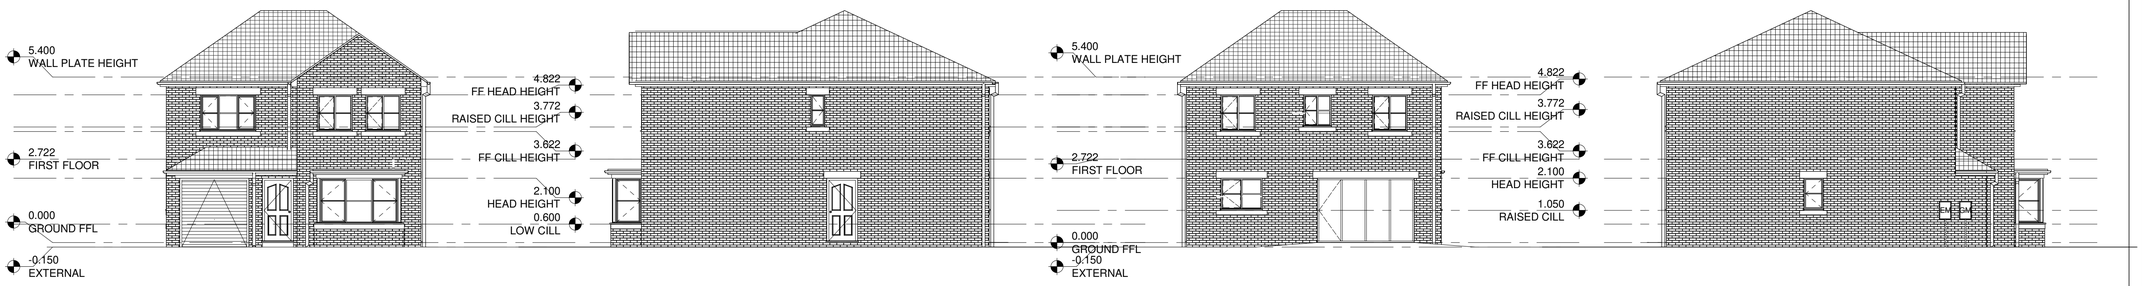

1 FRONT ELEVATION
SCALE: 1 : 100

2 SIDE ELEVATION 1
SCALE: 1 : 100

3 REAR ELEVATION
SCALE: 1 : 100

4 SIDE ELEVATION 2
SCALE: 1 : 100

PROPOSED MATERIALS

RED FACING BRICK OUTER LEAF


MARLEY ETERNIT EDGEMERE INTERLOCKING SLATE LIKE CONCRETE TILE

GREY UPVC FRAMED DOUBLE GLAZED WINDOW. REFER TO HOUSE TYPE WINDOW SCHEDULE FOR DETAILS


GREY UPVC FRAMED DOOR. REFER TO HOUSE TYPE DOOR SCHEDULE FOR DETAILS

GREY UPVC FASCIA BOARD AND SOFFIT

BLACK UPVC GUTTER AND ASSOCIATED DOWNPIPES

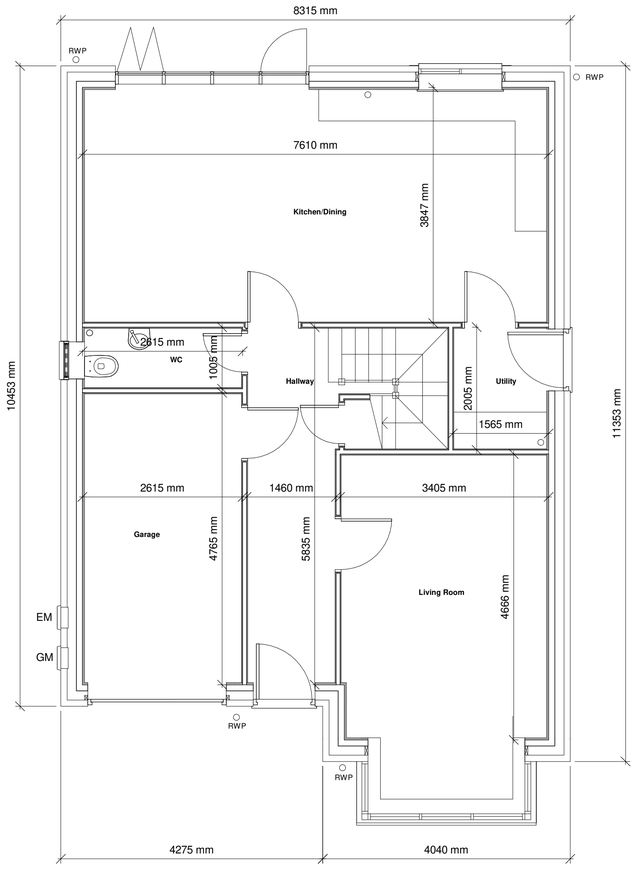

5 GROUND FLOOR
SCALE: 1 : 50

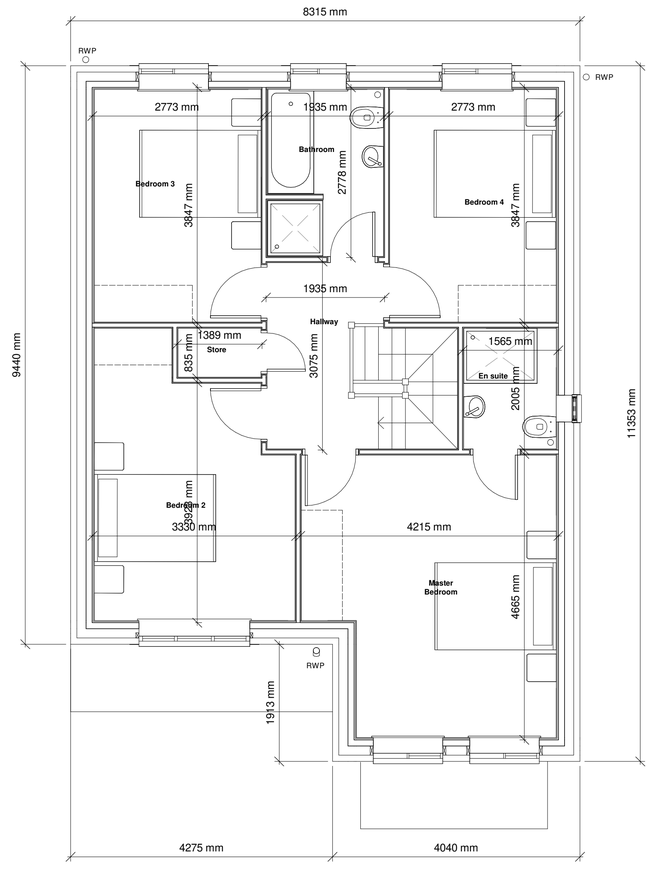

APPLICABLE TO PLOTS 1, 2 & 3 ONLY

6 FIRST FLOOR
SCALE: 1 : 50

DATE	REVISION	REV	DRW	CHK
17.03.21	UPDATES AS PER CLIENT COMMENTS	A03	AR	SB
22.03.21	UPDATES AS PER CLIENT COMMENTS	A04	AR	SB
24.03.21	UPDATE TO ROOF DESIGN	A05	AR	SB
01.04.21	ISSUED FOR PLANNING SUBMISSION	A06	ME	SB
20.04.21	BAY WINDOW PITCHED ROOF REVISED TO FLAT PER CLIENT REQUEST	A07	ME	SB
20.04.21	UTILITY DOOR NOTE OMITTED. NEW HOUSE TYPE DRAWING CREATED FOR CLARITY	A08	ME	SB

This drawing has been prepared solely for the use of TELMAC DEVELOPMENTS and there are no representations of any kind made by NORR Consultants Limited to any party with whom NORR Consultants Limited has not entered into a contract

This drawing must not be used, reproduced or revised without written permission.

This drawing shall not be used for construction purposes until the "CONSTRUCTION" status appears under the Sheet Status.

Constructors must only work to figured dimensions which are to be checked on site. Do not scale from hard copy drawings

Keyplan

North Arrow

Detail Symbol

Detail No.
Sheet No.

NORR
NORR Consultants Limited.
An Ingenium International Company

Percy House, 8th Floor Percy Street,
Newcastle NE1 4PW
England, UK
norr.com

Drawn AR	Date 02.03.21
Checked SB	Date 02.03.21
Scale As indicated @ A1	
Client TELMAC DEVELOPMENTS	
Project FORMER WEST BOLDON SCHOOL SITE	
Drawing Title HOUSE TYPE A - GA PLANS AND ELEVATIONS PLOTS 1, 2 AND 3 ONLY	
Sheet Status S4 - FOR APPROVAL	
Project No. IANC20-0110	
Drawing No. BOL-NOR-A1- ZZ-DR-A-00101	Rev. A08