

ISO A3 - 297mmx420mm

Red line boundary is for planning purposes only based on Client information. To be verified by Clients legal team.

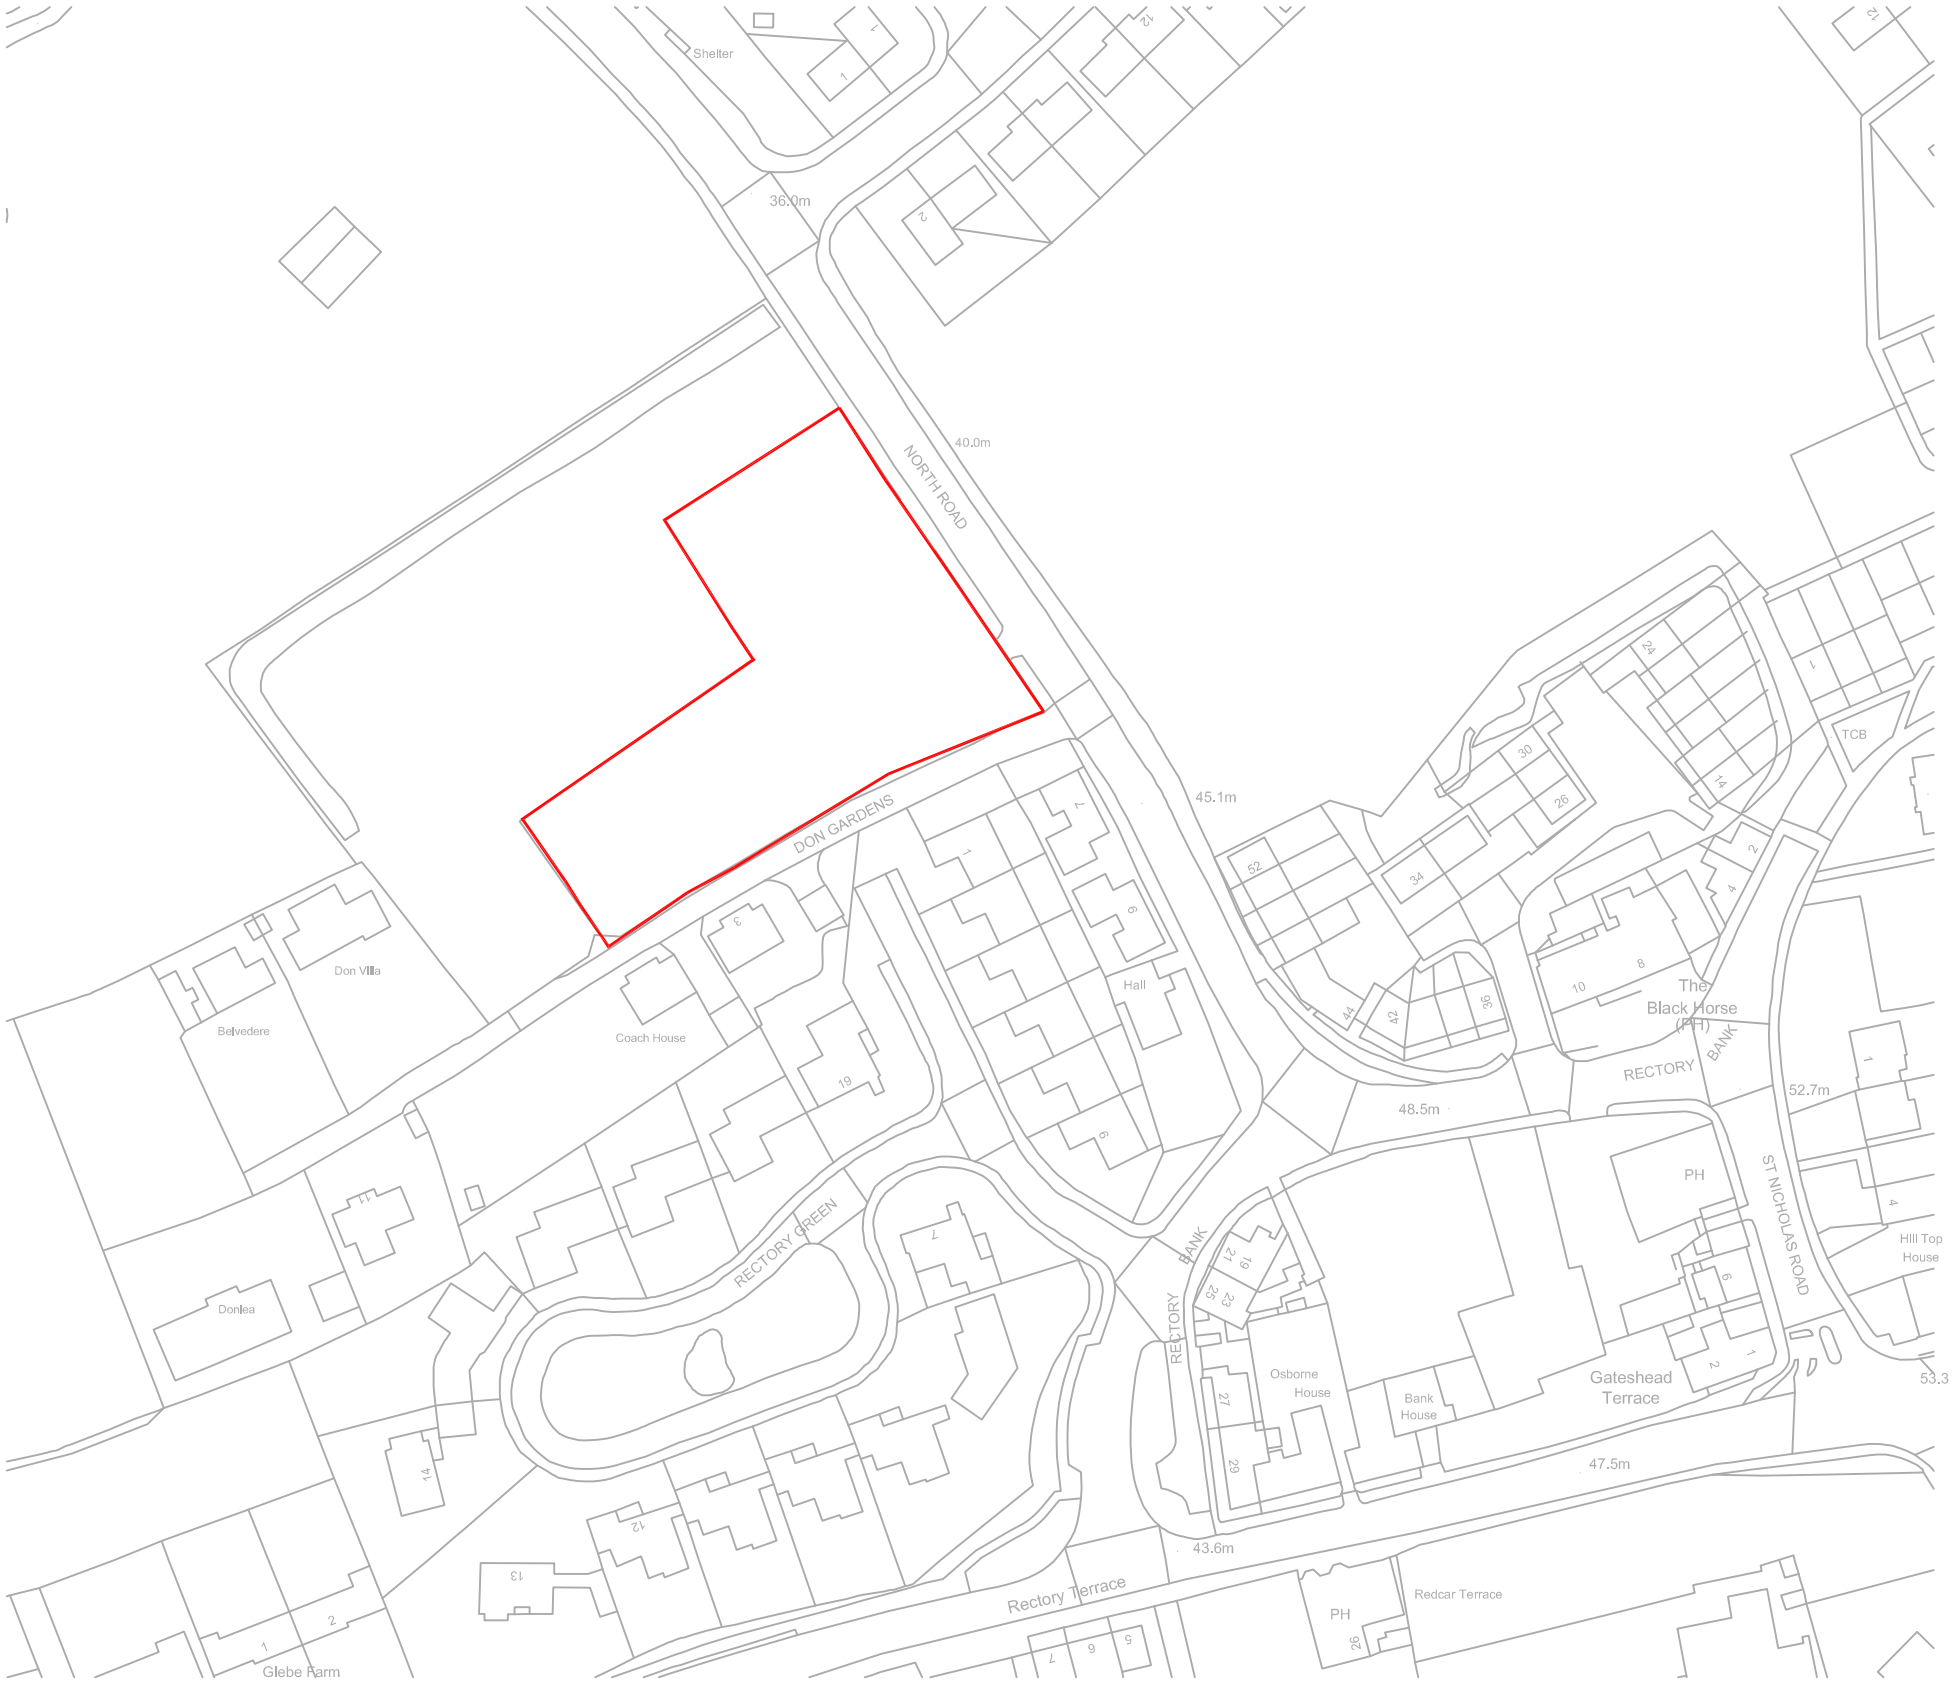

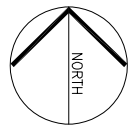



| DATE | REVISION | REV | DRW | CHK |
|---|---|---|---|---|
| 31.03.21 | ISSUED FOR PLANNING | A | ME | SB |

This drawing has been prepared solely for the use of TELMAC DEVELOPMENTS

and there are no representations of any kind made by NORR Consultants Limited to any party with whom NORR Consultants Limited has not entered into a contract

This drawing must not be used, reproduced or revised without written permission.

This drawing shall not be used for construction purposes until the "CONSTRUCTION" status appears under the Sheet Status.

Constructors must only work to figured dimensions which are to be checked on site. Do not scale from hard copy drawings

NORR

NORR Consultants Limited.
An Ingenium International Company

Percy House, 8th Floor Percy Street
Newcastle NE1 4PW
England, UK
norr.com

| Drawn | Date |
|---|---|
| ME | 31.03.21 |
| Checked | Date |
| SB | 31.03.21 |

Project Name
FORMER WEST BOLDON SCHOOL SITE

Drawing Title
SITE LOCATION PLAN

Scale: 1:1250 @ A3

Sheet Status: PLANNING

Project No.: IANC 200110

Drawing No.: (00)150

Rev.: A