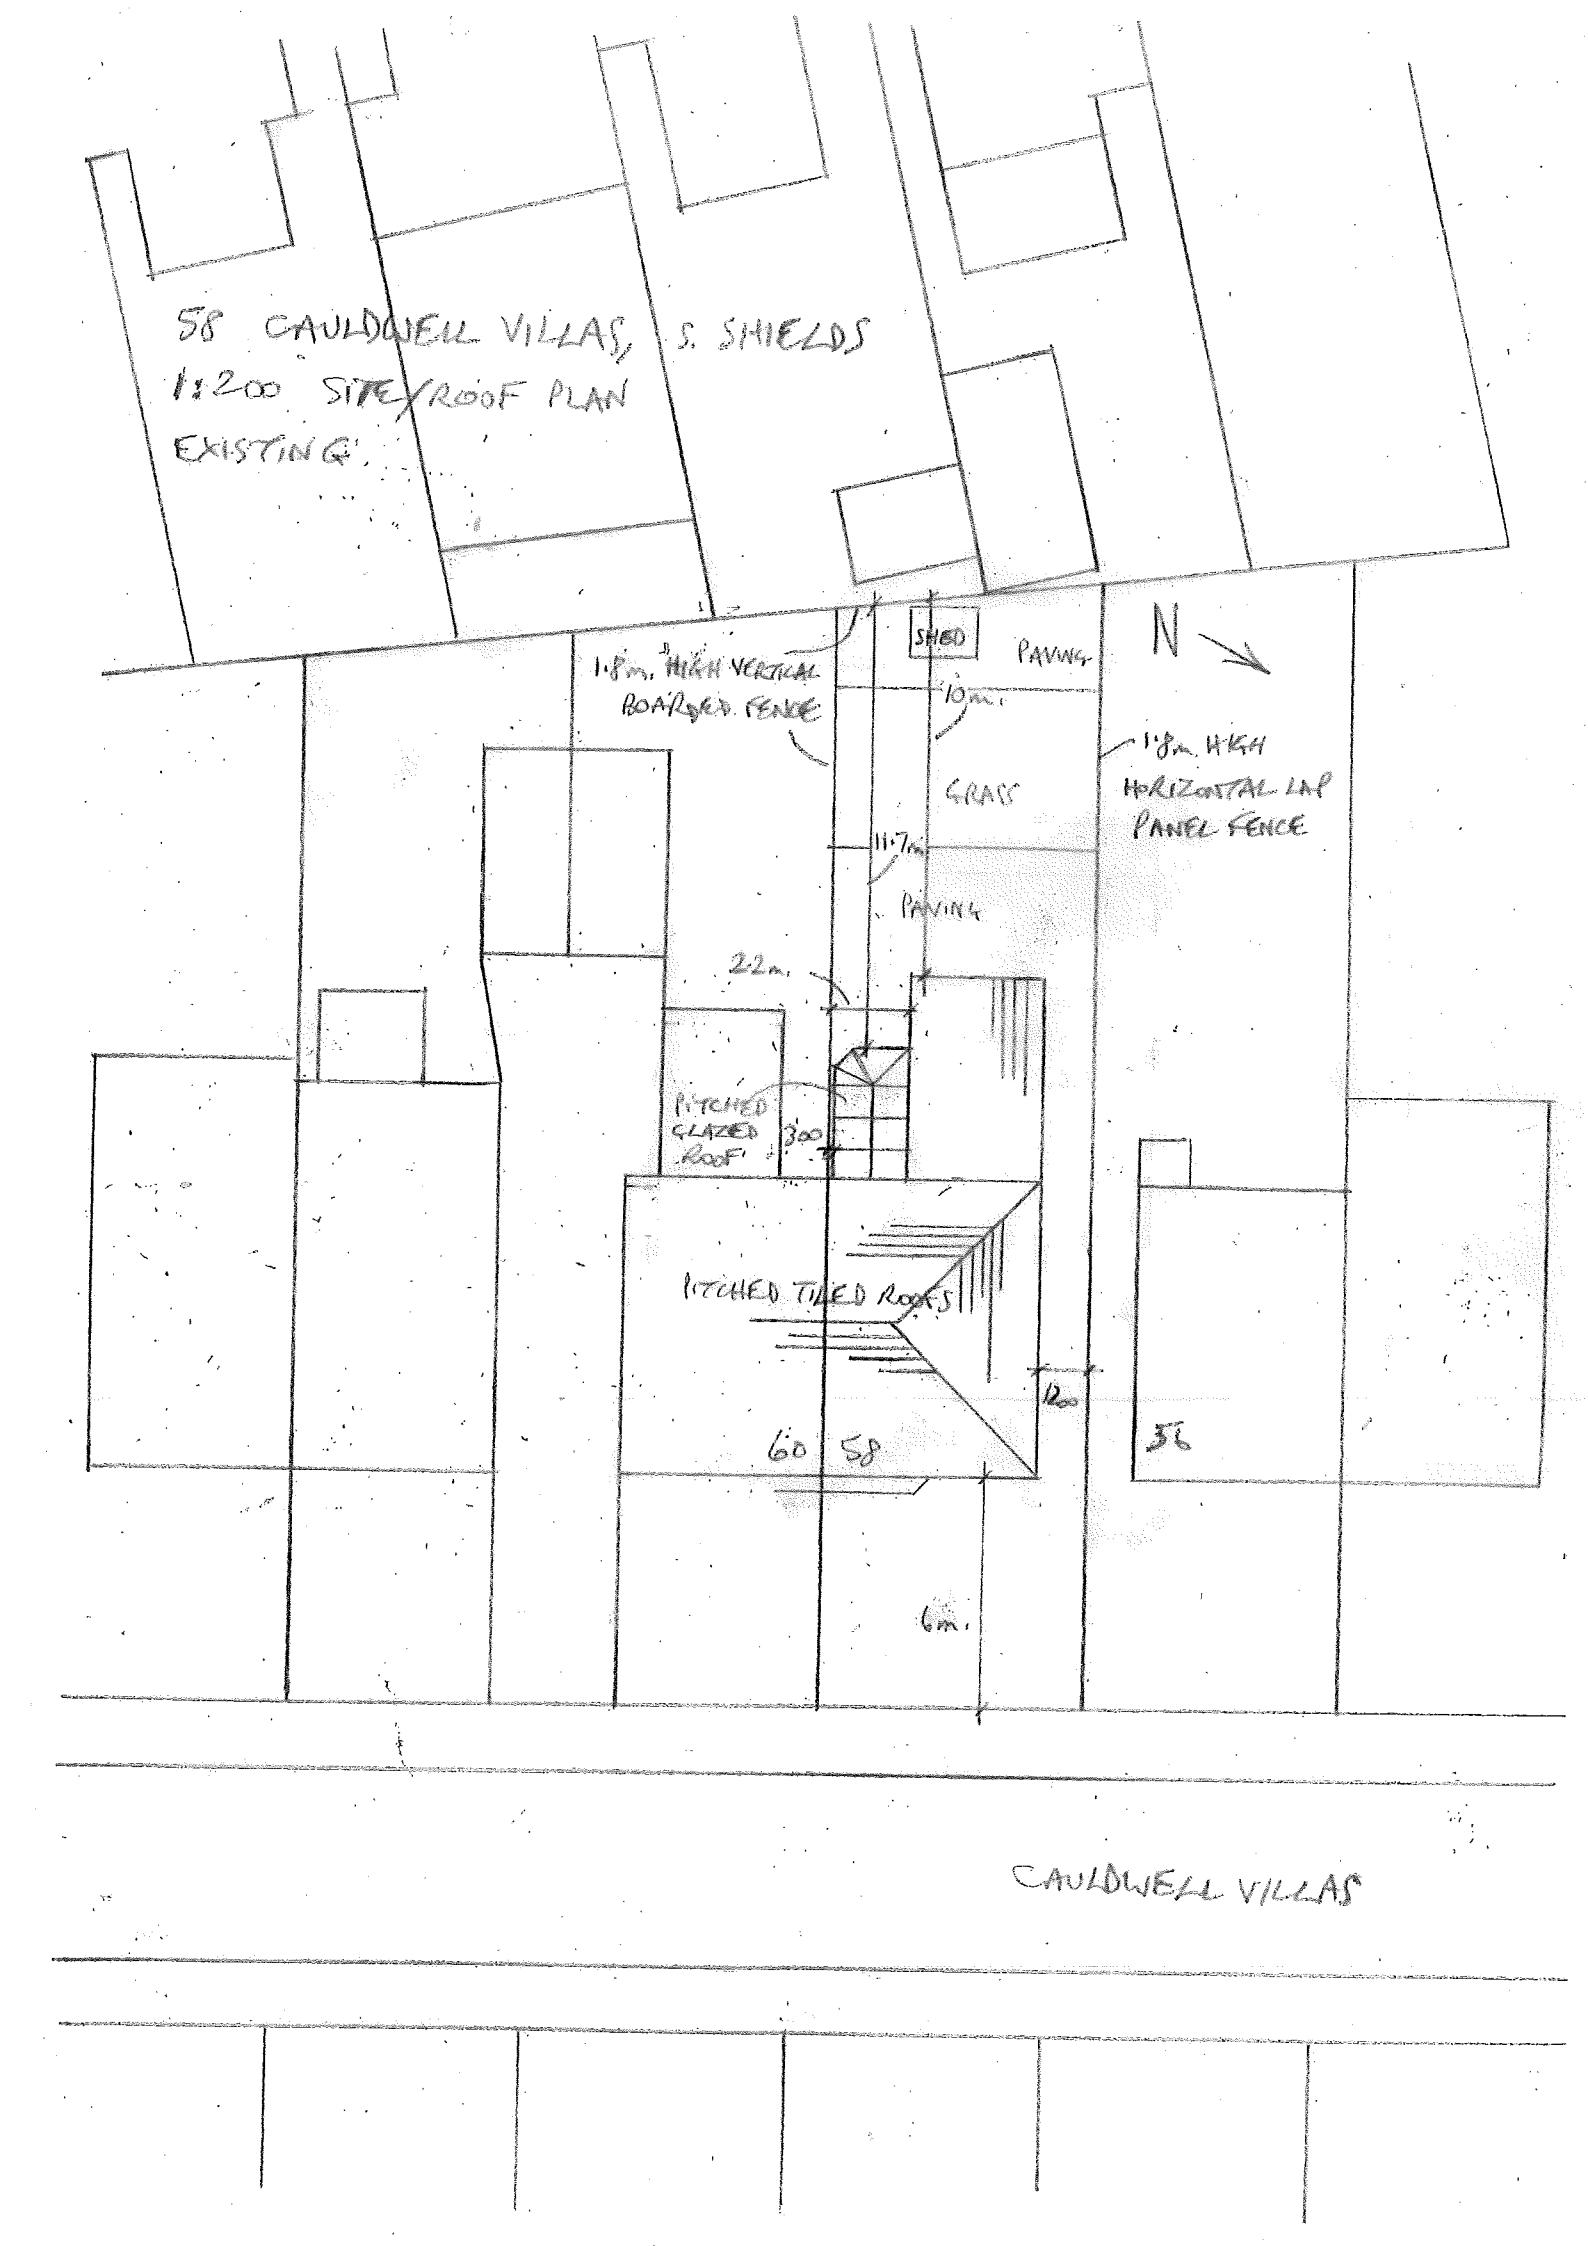

58 CAULDWELL VILLAS, S. SHIELDS
1:200 SITE/ROOF PLAN
EXISTING
SHED
PAVING
N
1.8m. HIGH VERTICAL BOARDED FENCE
10m.
1.8m. HIGH HORIZONTAL LAP PANEL FENCE
GRASS
11.7m.
PAVING
2.2m.
PITCHED GLAZED ROOF
3.00
PITCHED TILED ROOFS
12.00
60
58
56
6m.
CAULDWELL VILLAS