
PROPOSED EXTENSION TO 58 CAULDWELL VILLAS, S. SHIELDS
FOR MR. & MRS. WRIGHT DRG NO 1

REV. A. MATERIALS

STONE COLOURED RENDER, FACING BRICK, WHITE UPVC RW GOODS / FASCIAS, ETC. TO MATCH EXISTING AS CLOSELY AS POSSIBLE. DARK GREY FIBREGLASS ROOF FINISH. AND DARK GREY DOOR FRAMING.

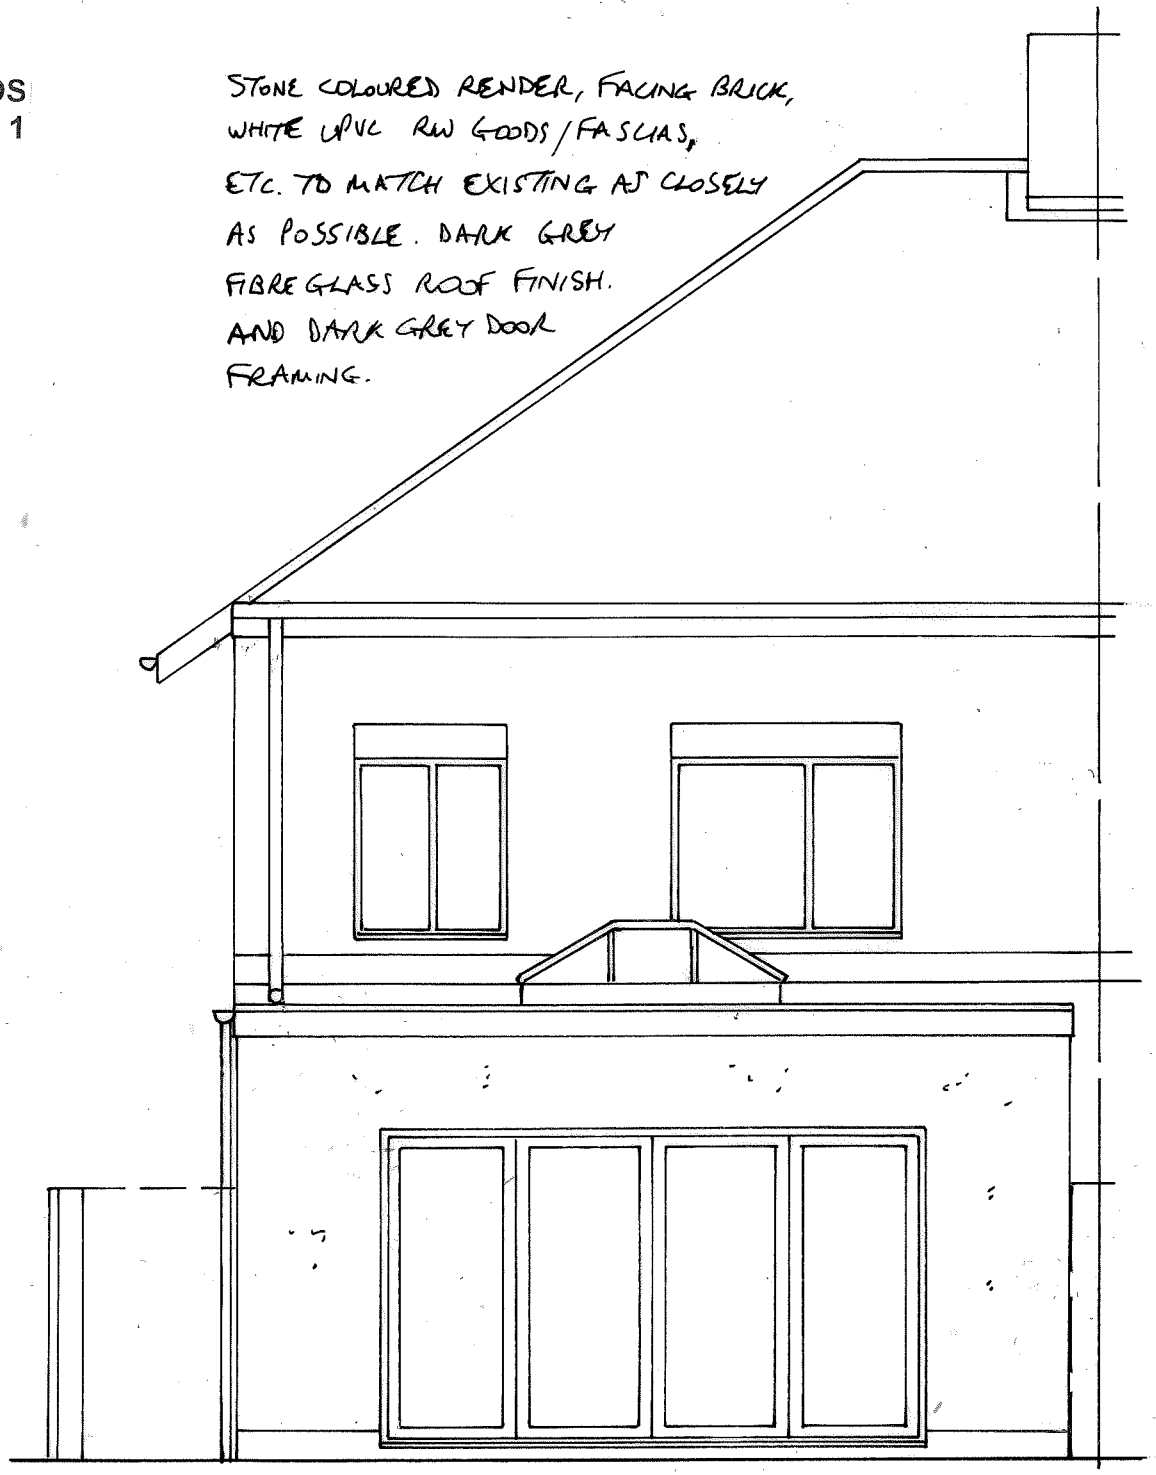

PROPOSED REAR 1:50