
PROPOSED GROUND FLOOR 1:50

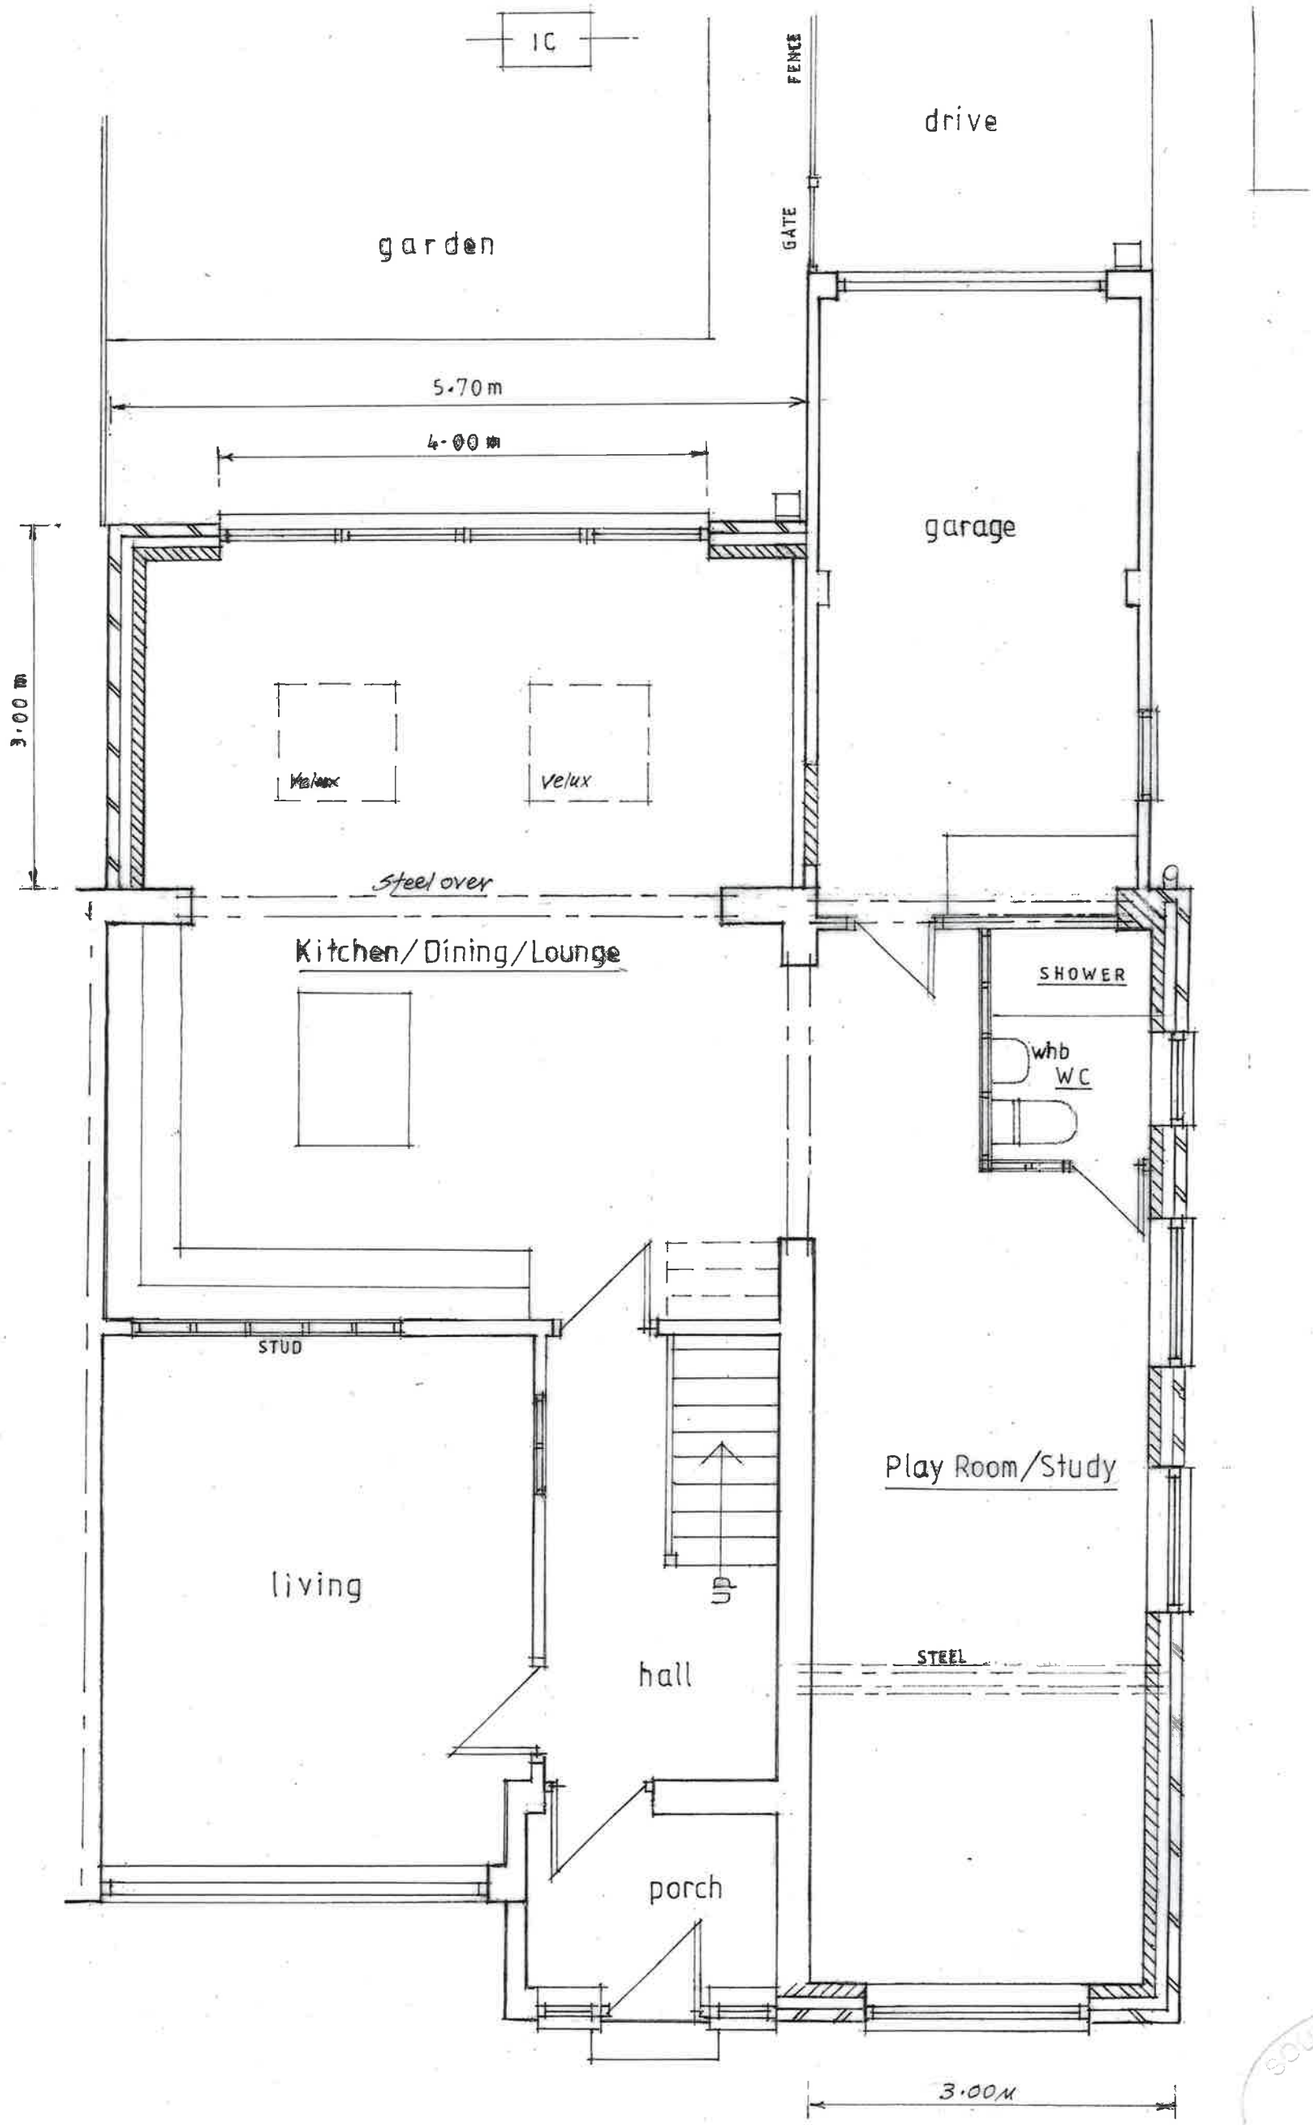

SOUTH TYNESIDE COUNCIL
15 FEB 2002
PLANNING