


PROPOSED REAR ELEVATION 1:50

SCHEDULE OF PROPOSED WORKS:


Two-storey extension at side of house to provide a bedroom and bath-en-suite at first floor, with a play room / study and shower / WC at ground floor.
A replacement entrance porch at the front.
New tiled roof to existing flat roof at the front.
Single-storey extension at rear of house to provide an enlarged kitchen / Dining / Lounge area.

COLOURS/MATERIALS:

WALLS · Red / brown brickwork.
ROOFS · Dark grey tiling.
WINDOWS · White upvc.
DOORS · porch door white upvc. Bifold doors to rear extension dark grey alloy.
FASCIAS · White upvc.

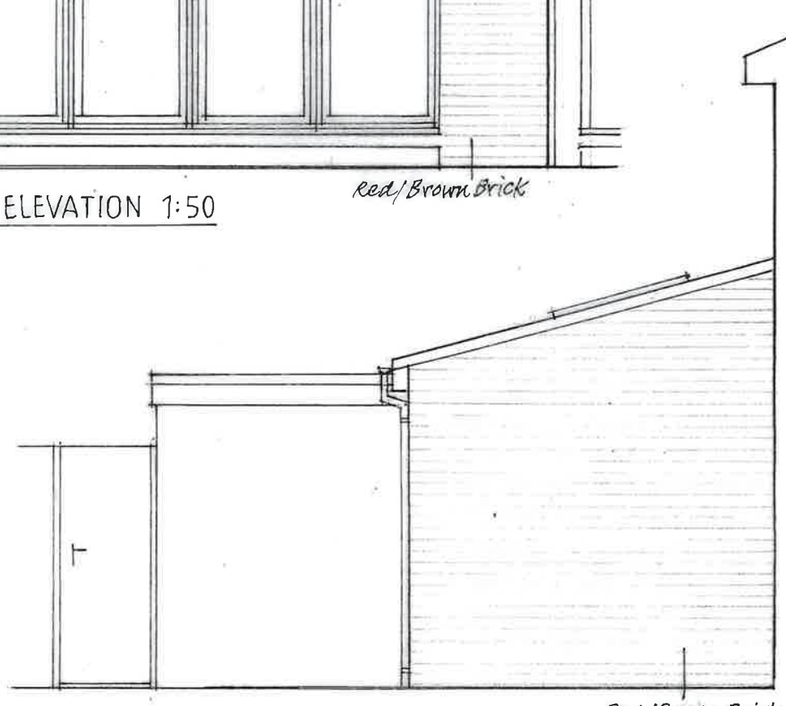

PROPOSED SIDE VIEW 1:50

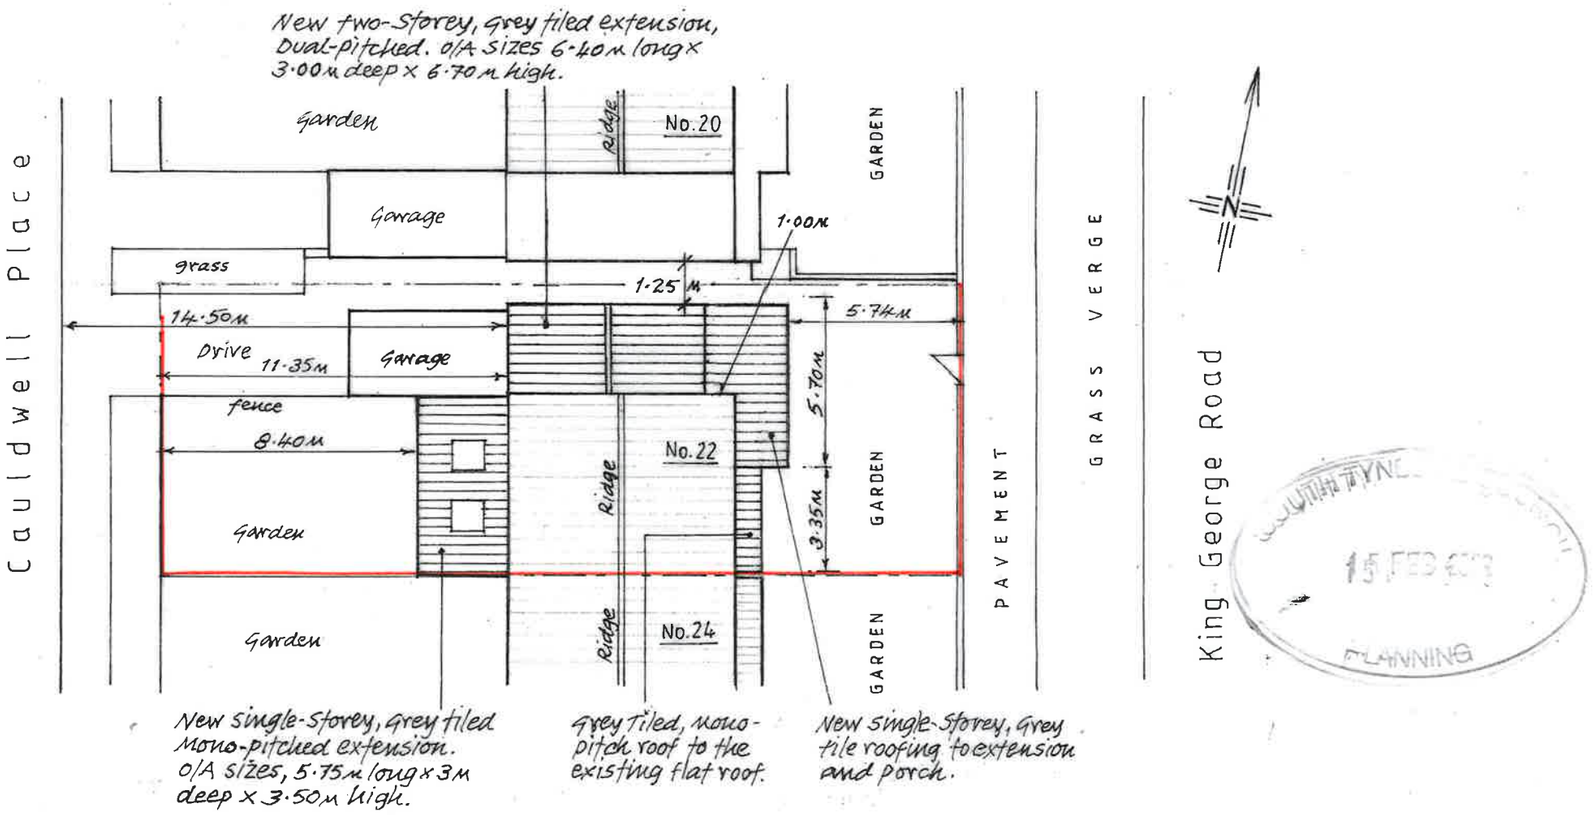

PROPOSED SITE / ROOF PLAN 1:200

SOUTH TYNE... COUNCIL
15 FEB ...
PLANNING