


## PROPOSED SIDE ELEVATION 1:50

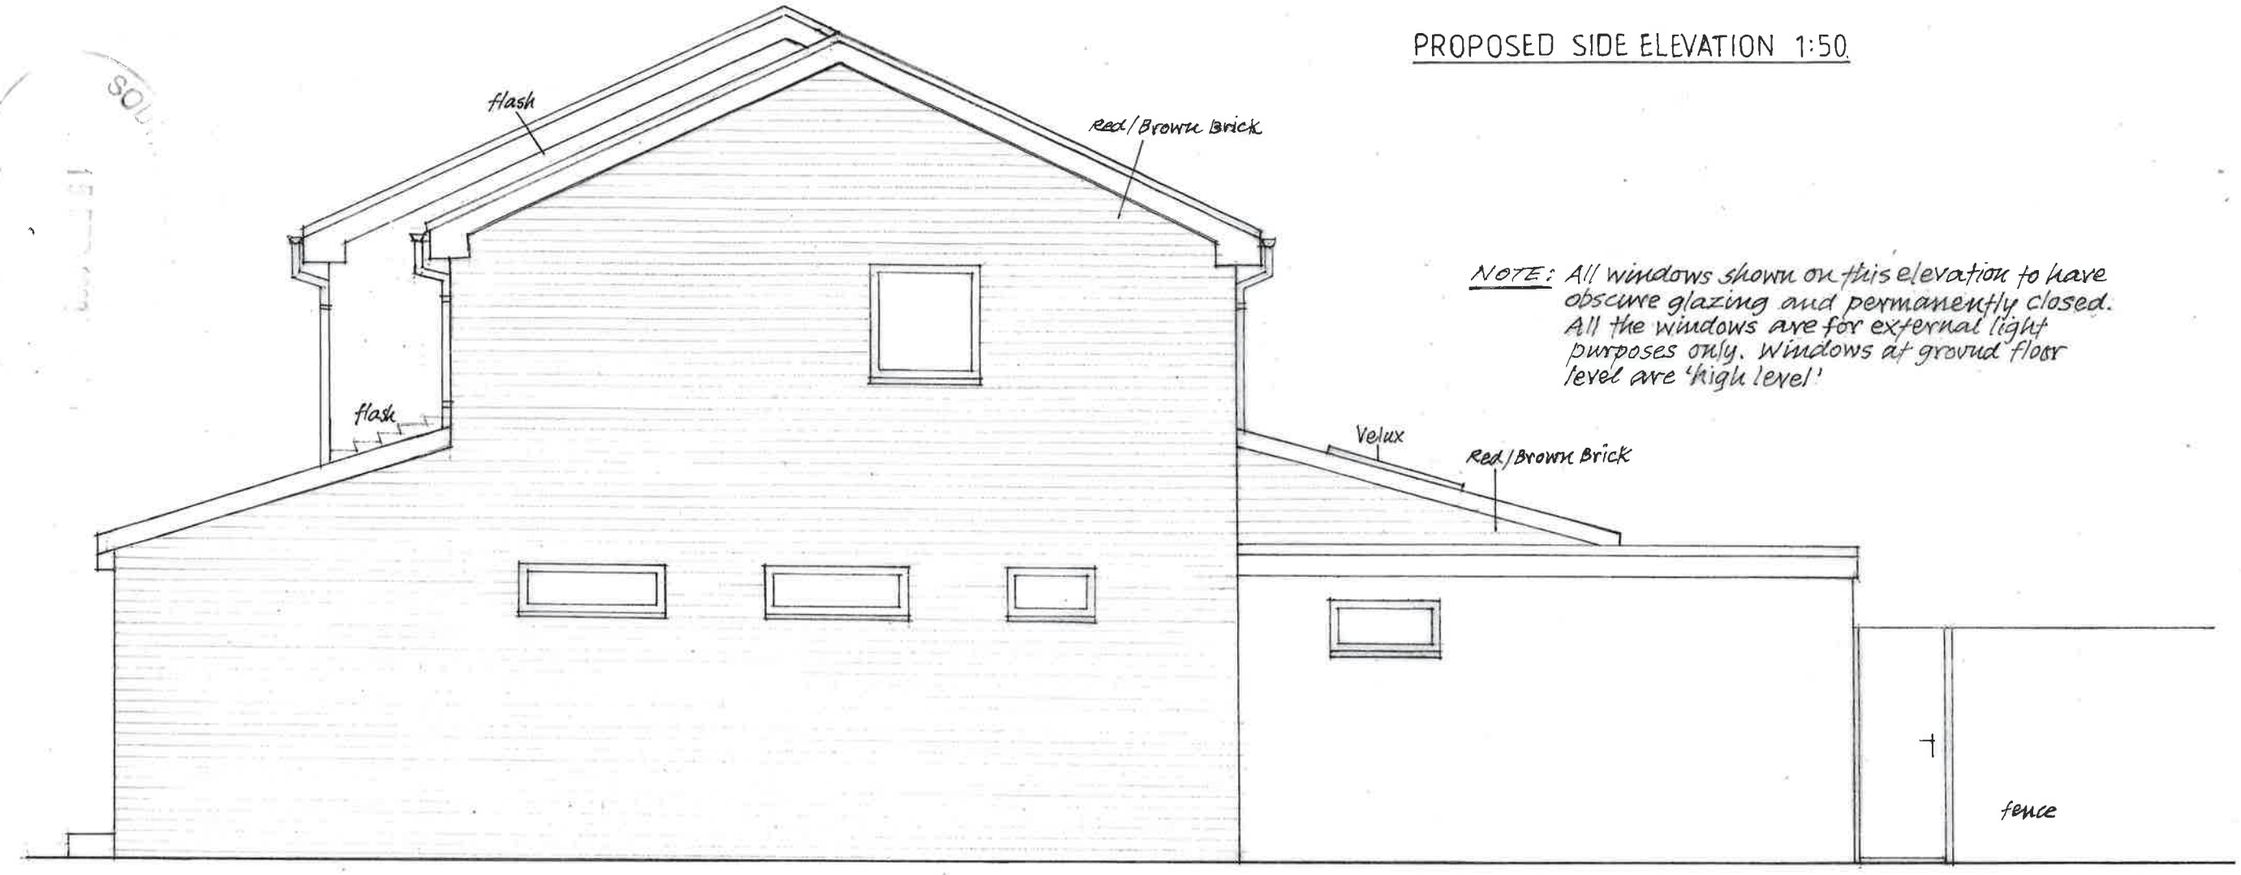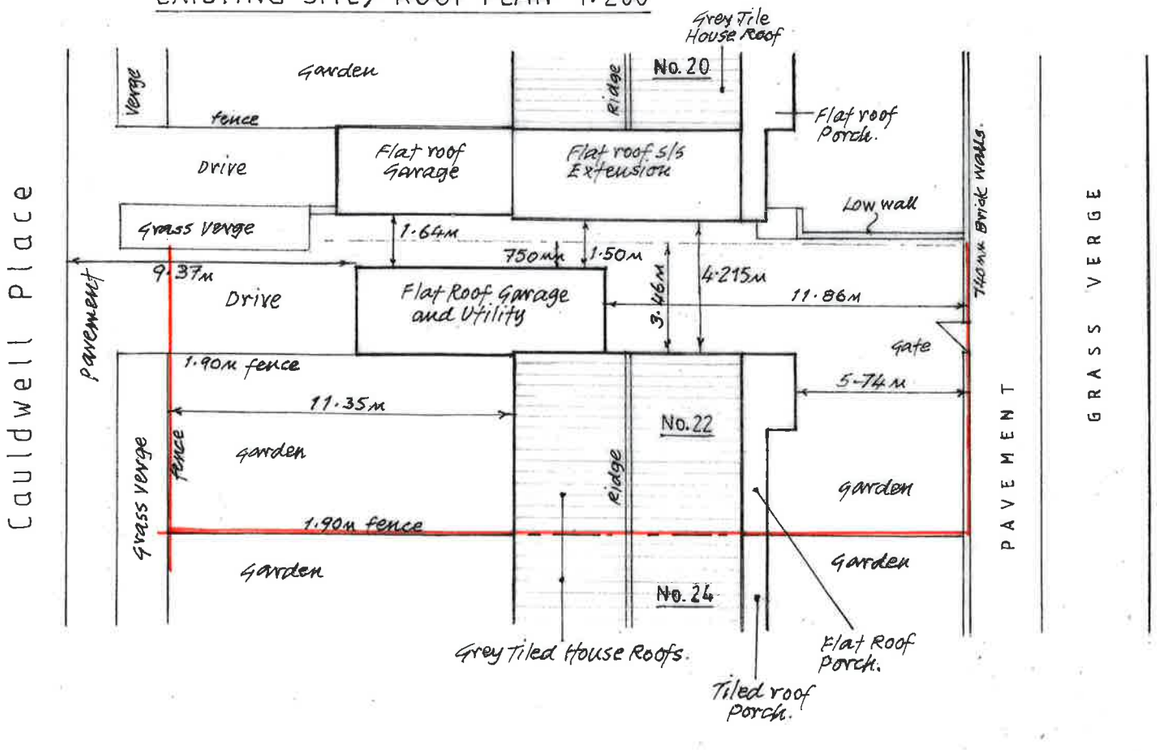


NOTE: All windows shown on this elevation to have obscure glazing and permanently closed. All the windows are for external light purposes only. Windows at ground floor level are 'high level'

## EXISTING SITE / ROOF PLAN 1:200

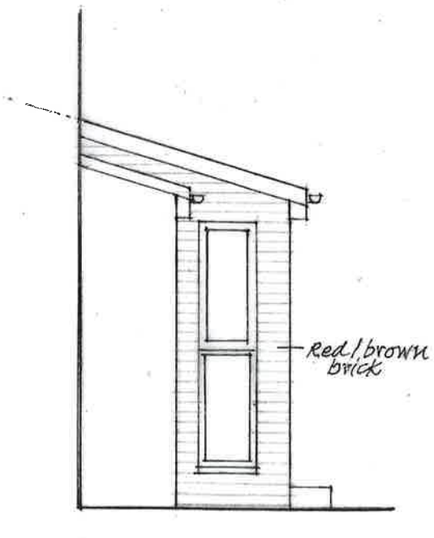


Proposed Side View 1:50

Sheet 4